
1942

HOOD AVE - S.L. 17TH TO S.L. 19TH

CO + GTR


If track is not previously removed
Take out this and construct curb and
gutter contemporaneously under said
P.W.A.

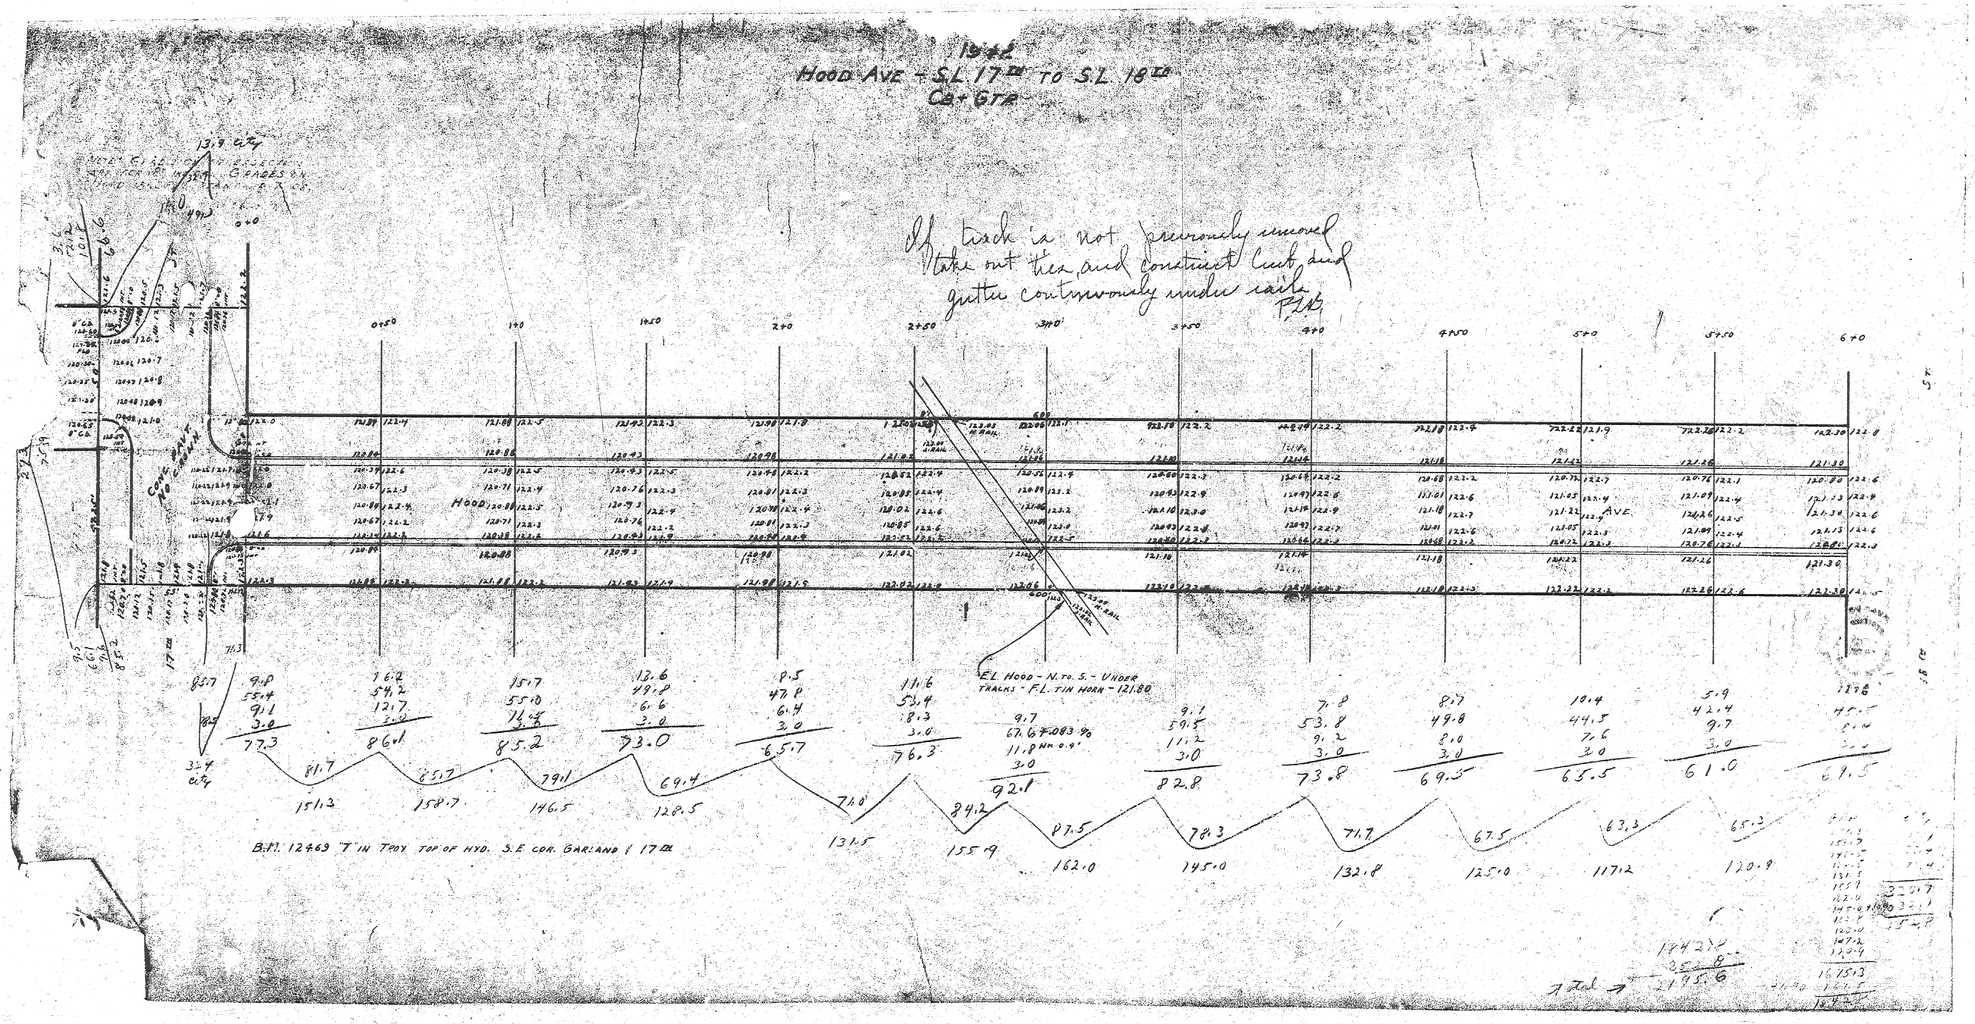

B.M. 124.43 S.E. CORNER CONC. PORCH S.W. 18TH & Hood

Note to estimator:
All Cb. Gtr. & Driveways that are replaced due to change in grade will be charged to city at large. Main construction to be paid by property concerned

Note: Remove & Replace all Existing Curb & Gutter in this Block

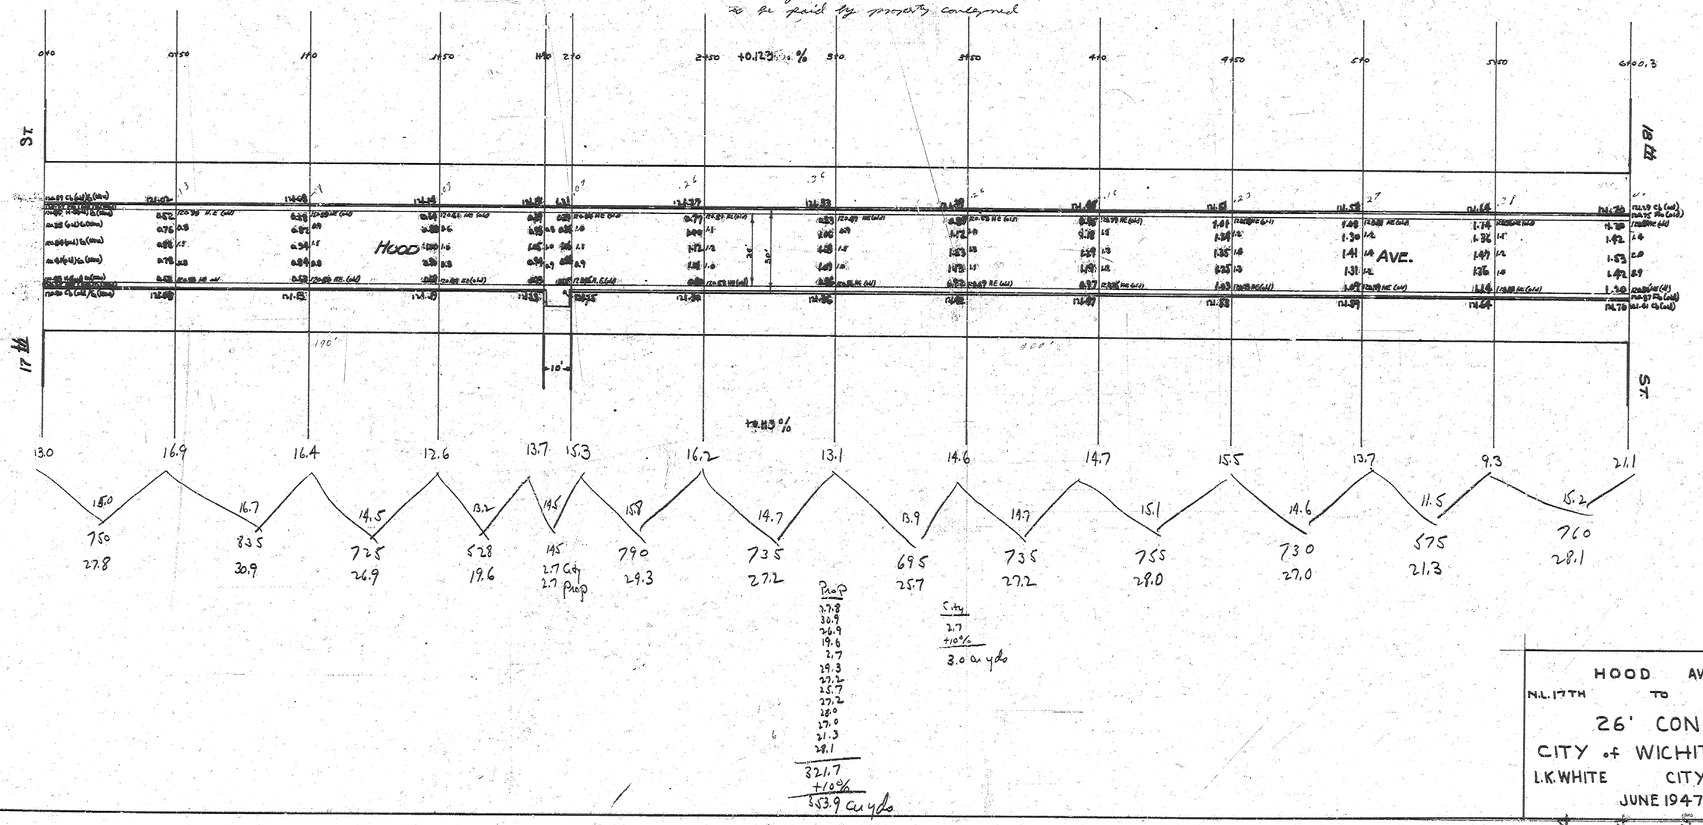

HOOD AVE
N.L. 17TH TO S.L. 18TH
26' CONC. ASPH.
CITY of WICHITA, KANS.
L.K. WHITE CITY ENGINEER
JUNE 1947