



1948

HYDRAULIC AVENUE
S.L. HARRY - & STAFFORD

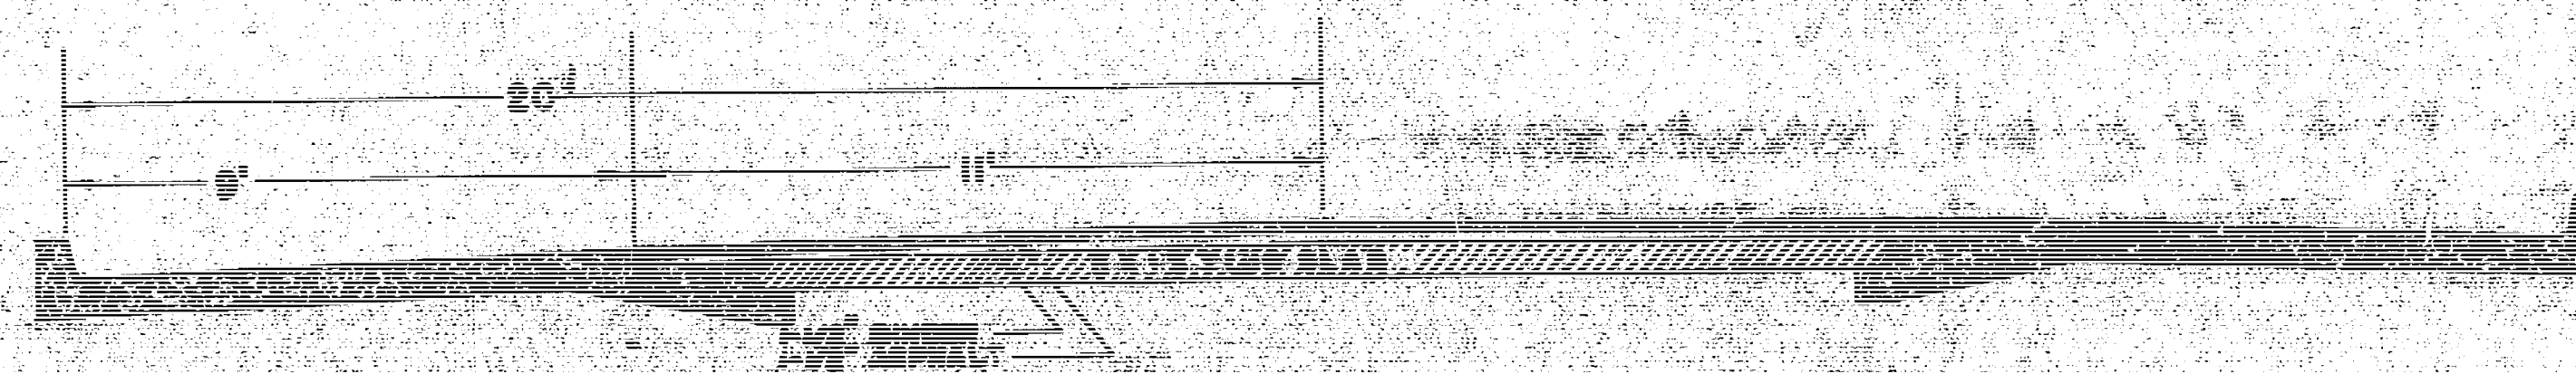


TYPICAL SECTION
STA. 0+0 - STA. 4+10

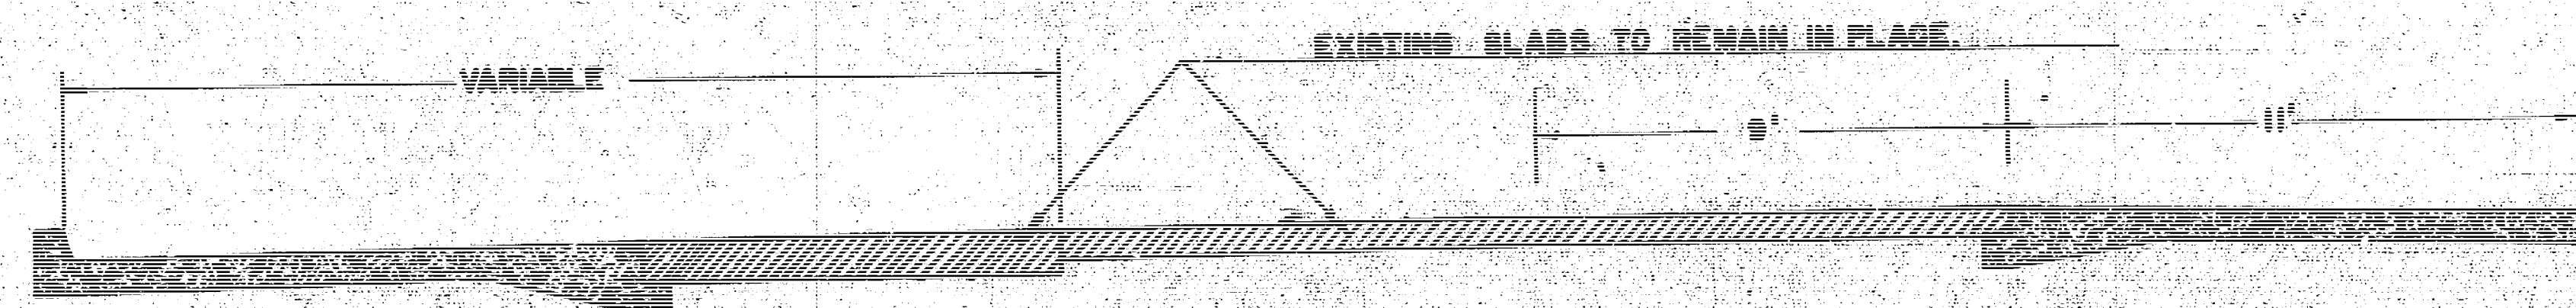


TYPICAL SECTION
STA. 4+10 - STAFFORD


PROPOSED CROSS SECTIONS
SCALE 3/4" = 1'-0"

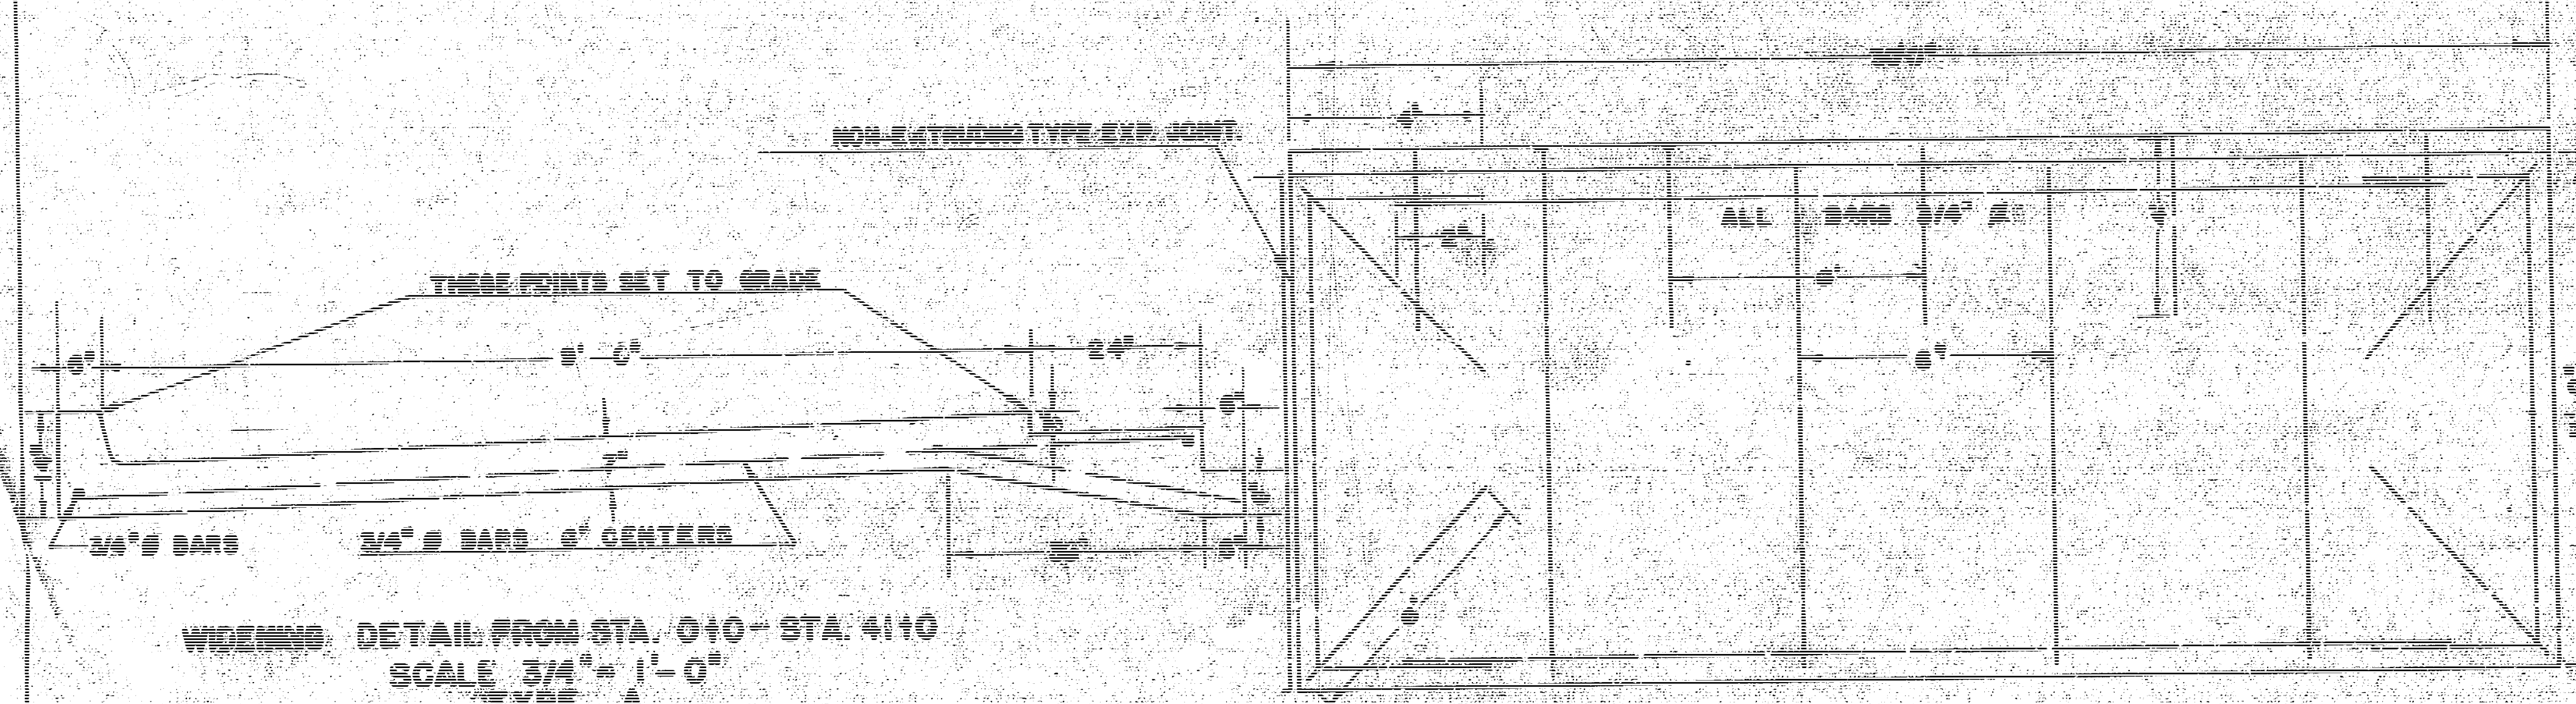

WIDENING DETAIL FROM STA. 0+0 - STA. 4+10
SCALE 3/4" = 1'-0"
TYPE A

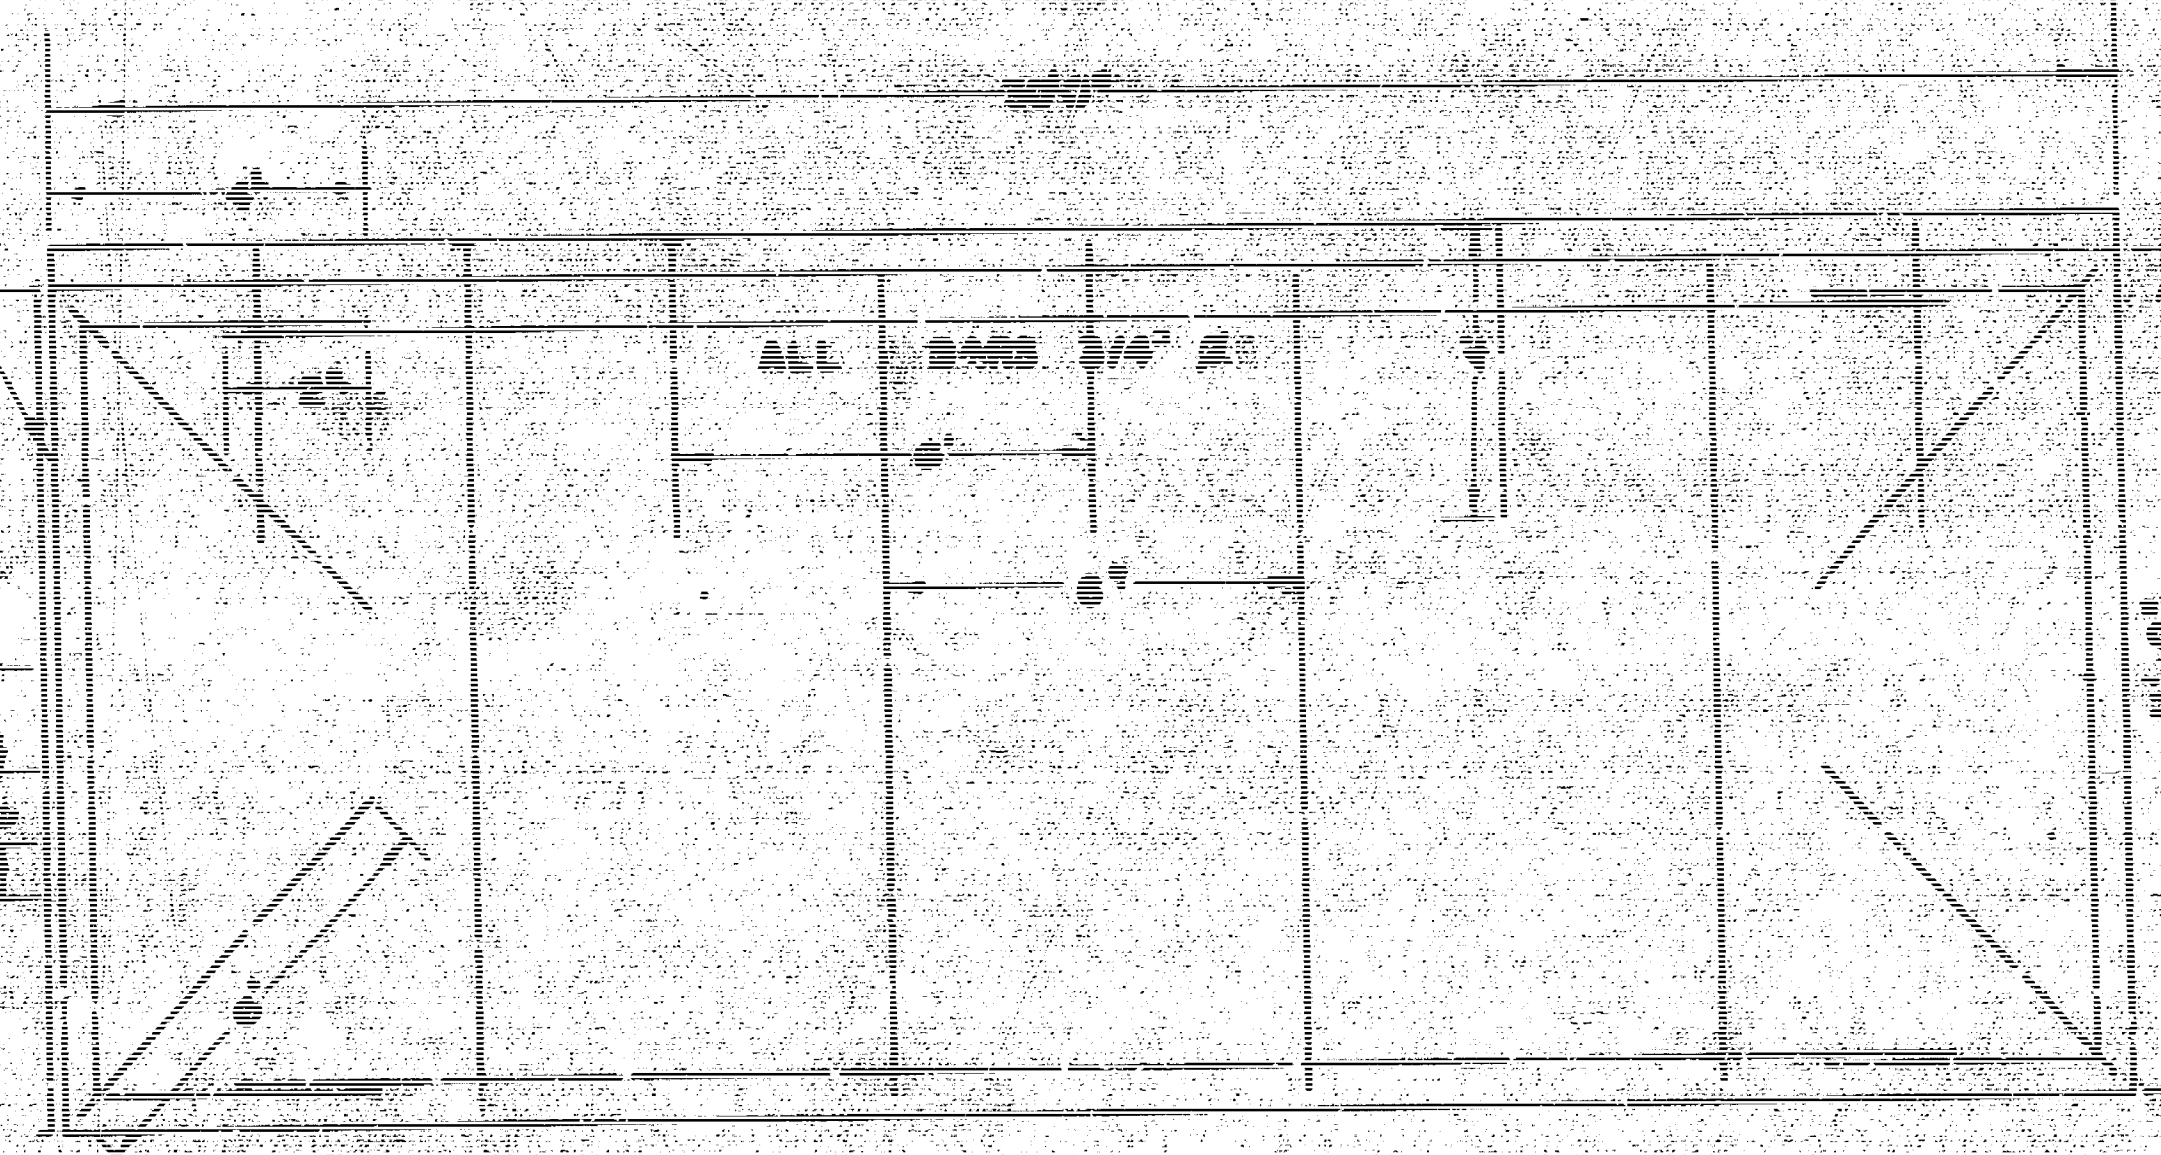

REINFORCING STEEL DETAIL
SCALE 3/4" = 1'-0"

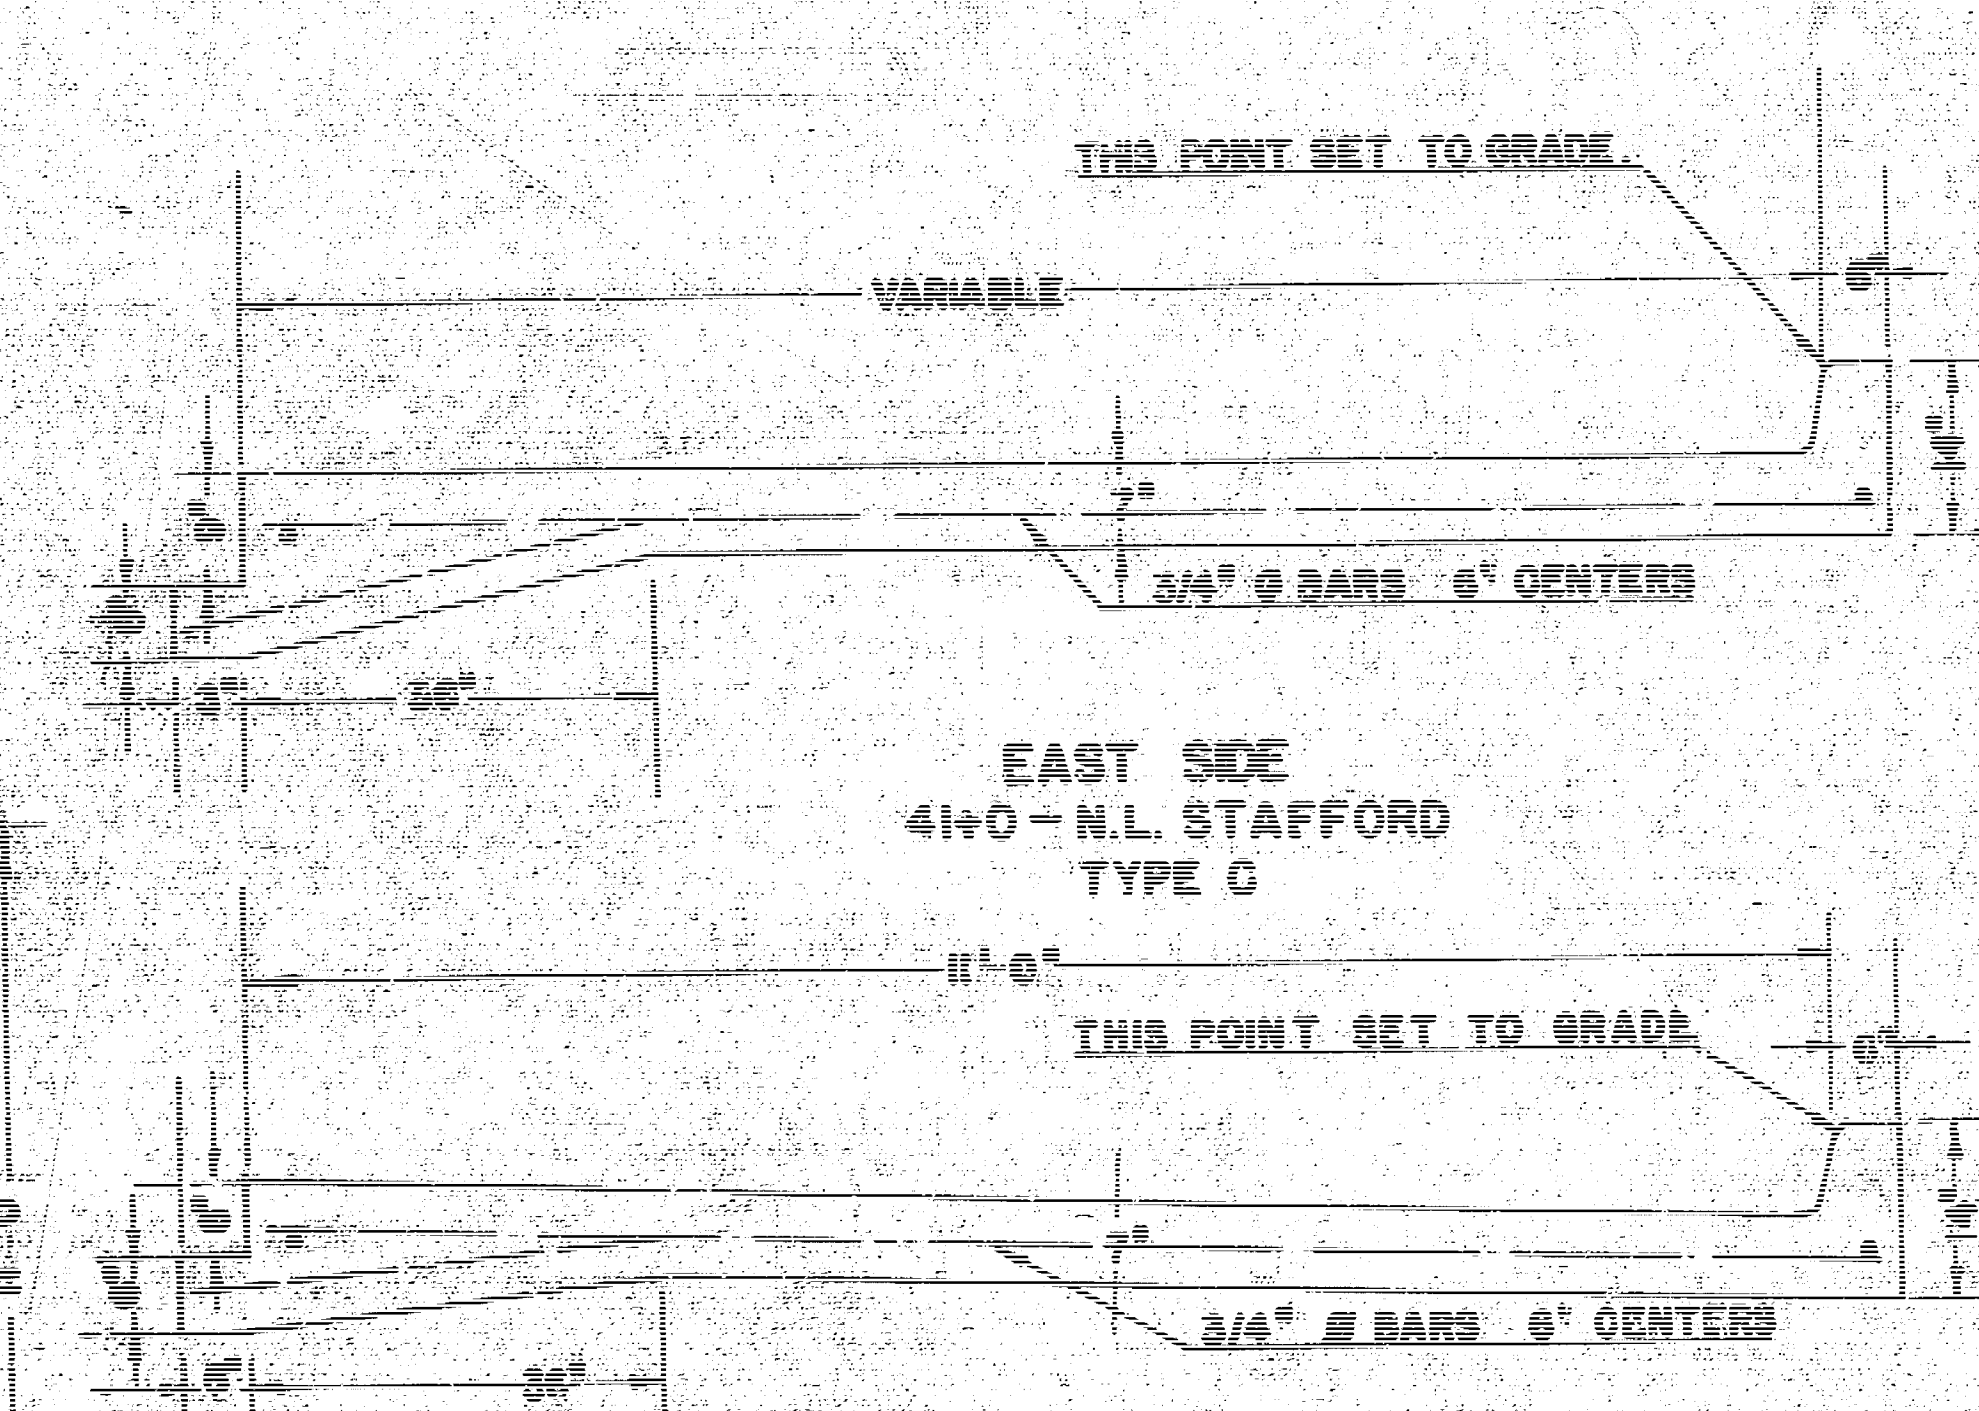

EAST SIDE
4+10 - N.L. STAFFORD
TYPE C
THIS POINT SET TO GRADE
WIDENING DETAIL FROM STA. 4+10 - STAFFORD
SCALE 3/4" = 1'-0"
TYPE C



WEST SIDE
WIDENING DETAIL FROM STA. 4+10 - STAFFORD
SCALE 3/4" = 1'-0"
TYPE B

