B.M.-1 124.24 S.E. Cor. Lower Step S.S. of School N.W. Cor. Hydraulic & 21 St.
B.M.-2 123.86 "9" in 1942 N.C.G. 23 Rd. & East Line Hydraulic
T.P. "51" in Mueller - S.W. Cor. 22 Rd. & Hydraulic Elev. 123.02
Base Line ℄ Hydraulic

TIES TO $\frac{1}{16}$ TH. COR. STONE 1322.76' N. of ℄ 21ST. STR.
1.2' W. of a true line bet. 21st. Str. & 25th. Str. on Hydraulic.
28.0' E.S.E. to Face Pole.
50.4' N.W. to Telephone Pole
4.6' N. to Steel Fence Post.

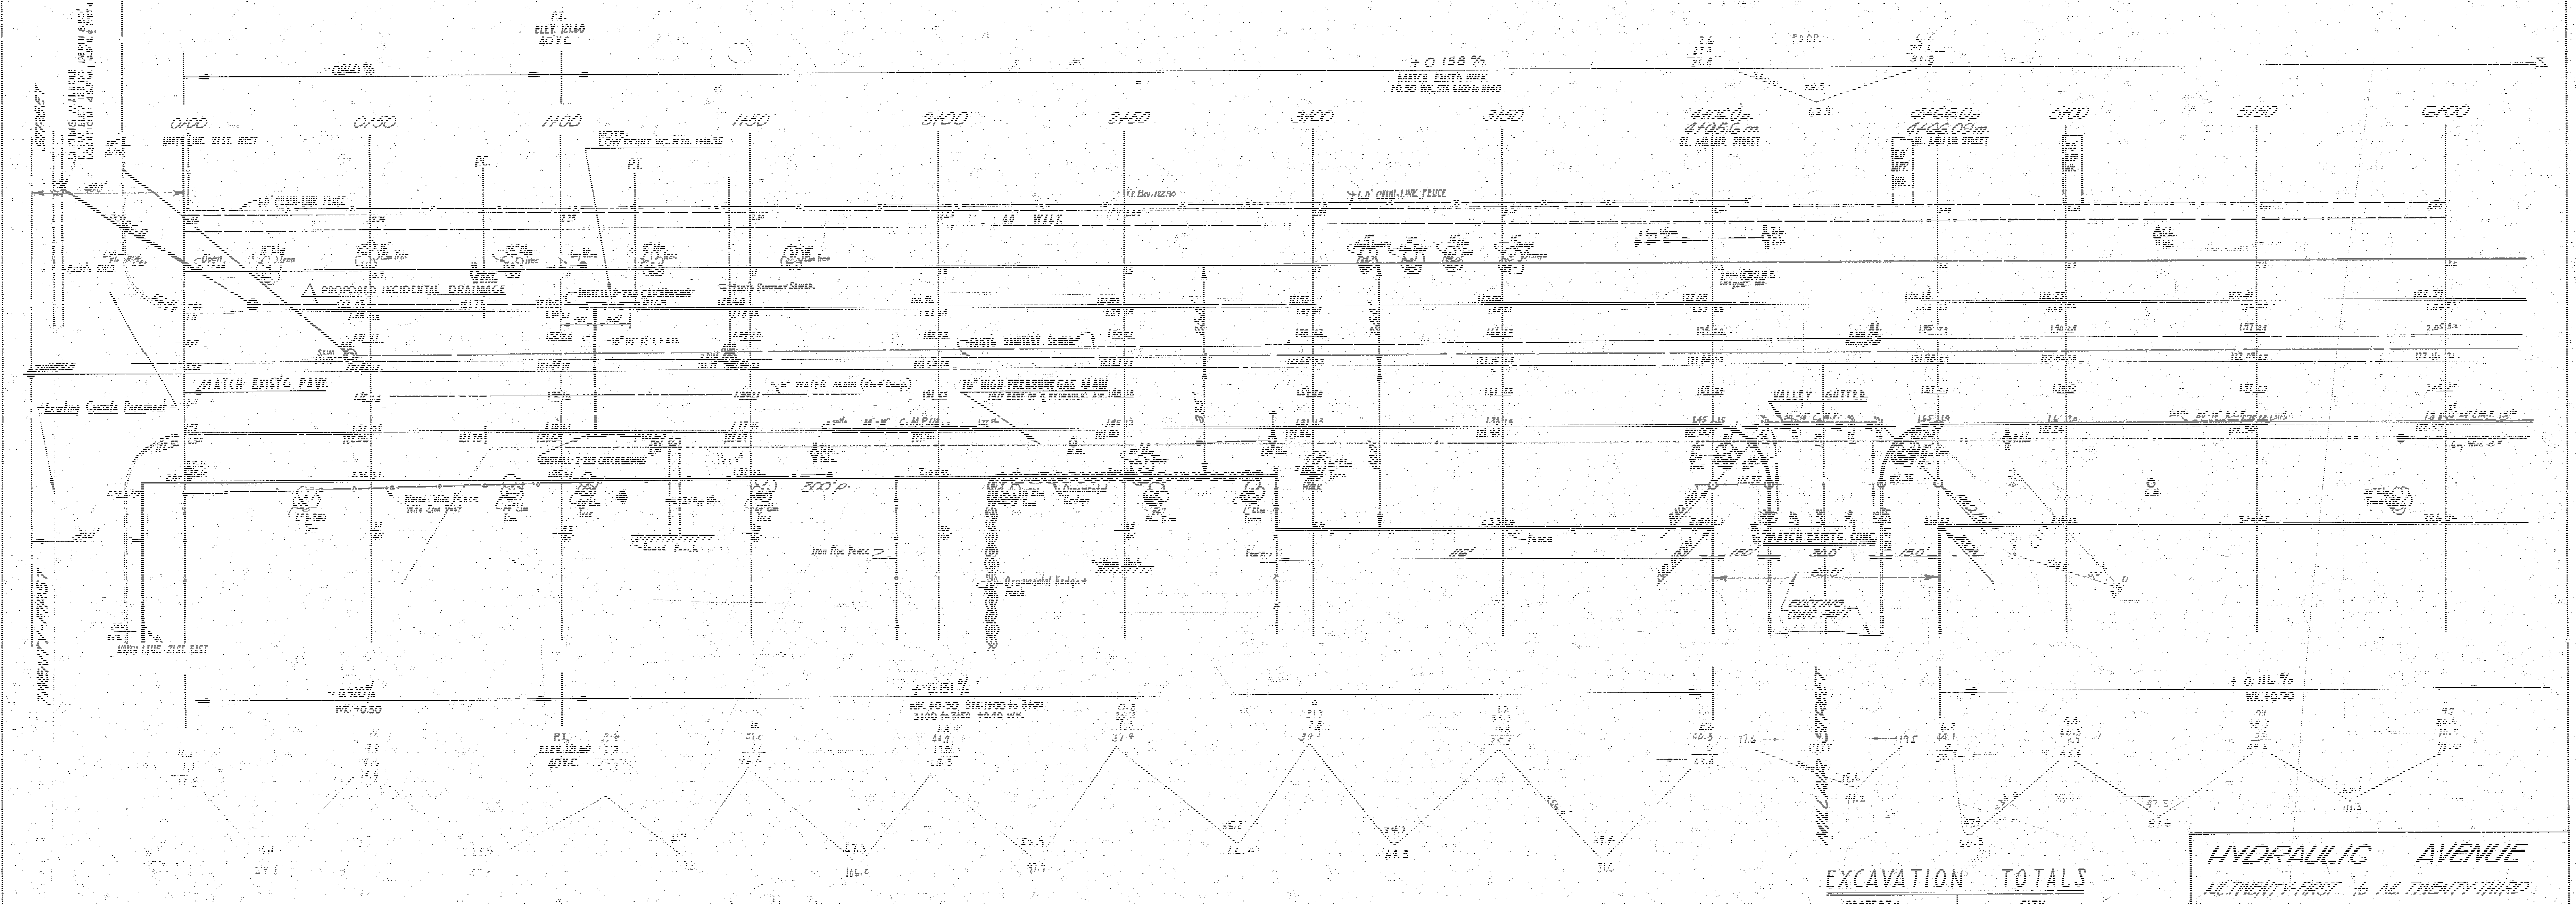

NOTE TO FIELD ENGINEER

1. DUE TO INSTALLATION OF 16" GAS MAIN CHECK TOPO AND NOTE ANY CHANGES ON EAST SIDE HYDRAULIC.
2. ALL ENTRANCE PIPES TO BE DISPOSED OF IN ACCORDANCE WITH CITY DIRT CHECKER.

EXCAVATION TOTALS

PROPERTY	CITY
1895.6	256.0
+10% 189.6	+10% 25.6
2085.2 C.Y.	281.6 C.Y.

JAMES H. TANDY 2012

JOHN H. EPPERSON 531

B.E. SMITH 436

SHEET 1-C

HYDRAULIC AVENUE
N. TWENTY-FIRST to N. TWENTY-THIRD
TYPE 30' CONC. & CB
CITY OF WICHITA, KANSAS
B.E. SMITH CITY ENGINEER
DATE SEPT. 1958 PROJ. NO. C18-35

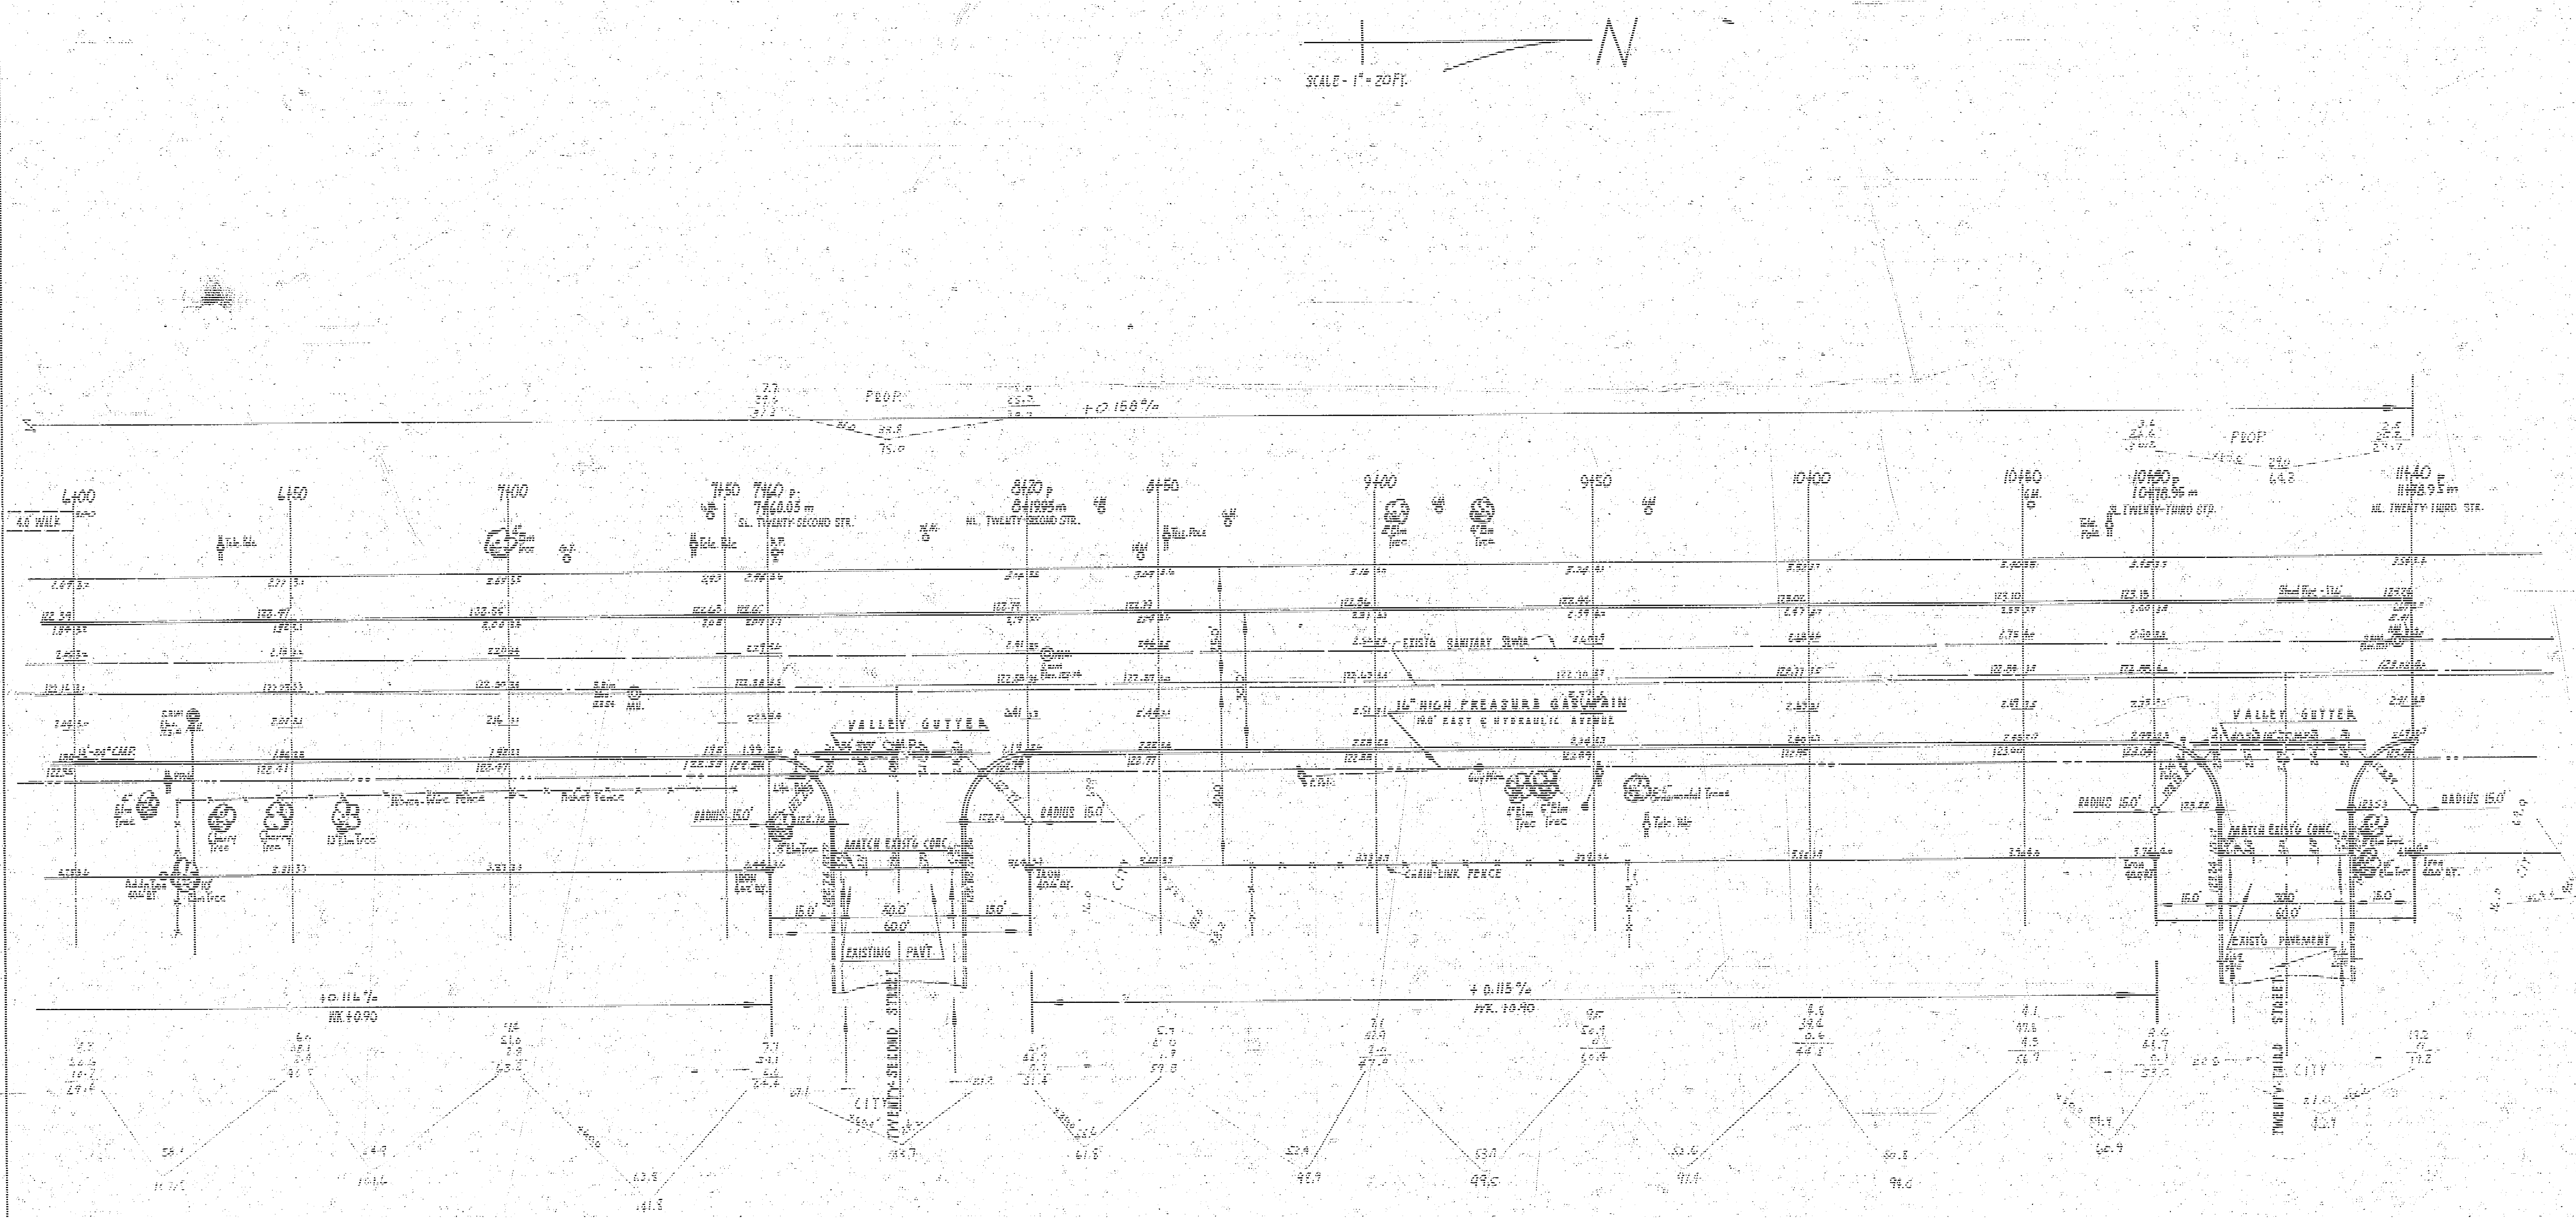

HYDRAULIC AVENUE

NL. 21 ST. STR. - NL. 23 RD. ST.

PROJECT NO. C15-25

SHEET 2 of 2

Survey D. LUGHES BK 53 P 16
Plan SEAL 8-19-58
Loc.
Checked

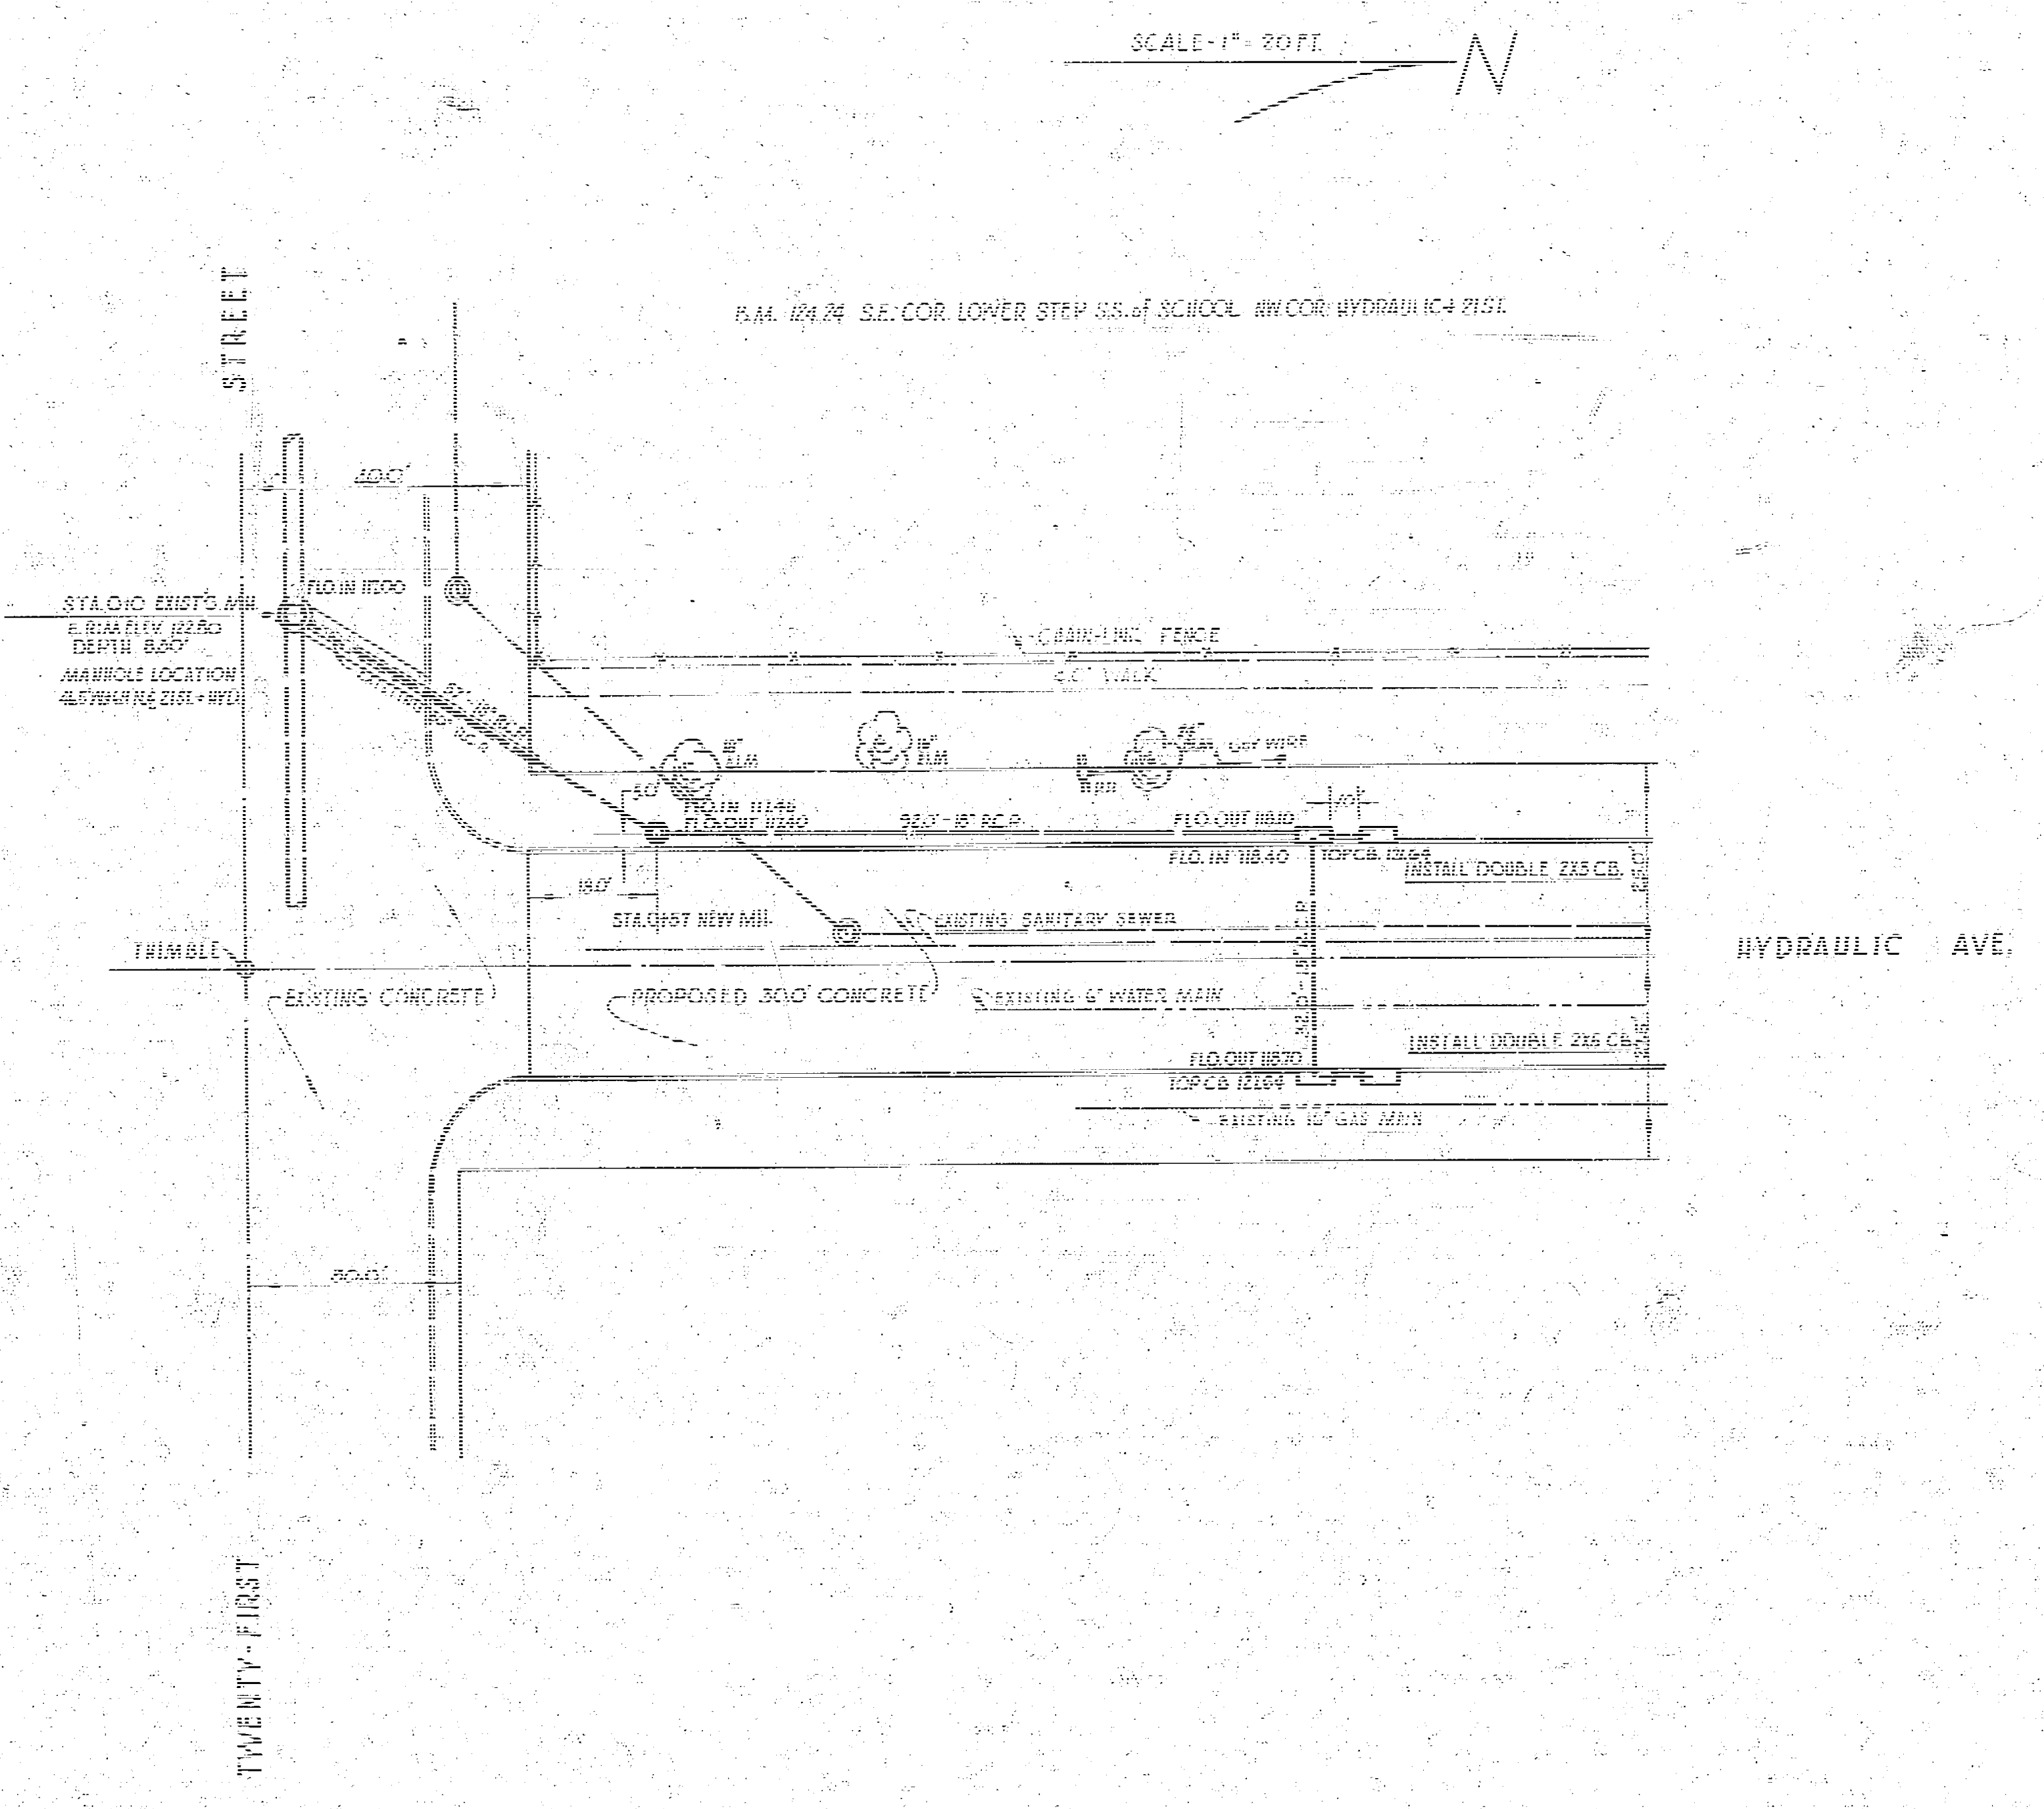

INCIDENTAL DRAINAGE
IN CONNECTION WITH HYDRAULIC AVENUE
NL TWENTY-FIRST - NL TWENTY THIRD

CITY OF WICHITA, KANS.

B.E. SMITH CITY ENGINEER

DATE: Sept., 1958 PROJ. NO. C18-25

JAMES H. TANDY 2012

JOHN H. EPPERSON 531

B.E. SMITH 435

10 4 5 6