

B.M. 1571.7 S.E. cor. porch ha #8032. Indianapolis.

Sta. on ℄

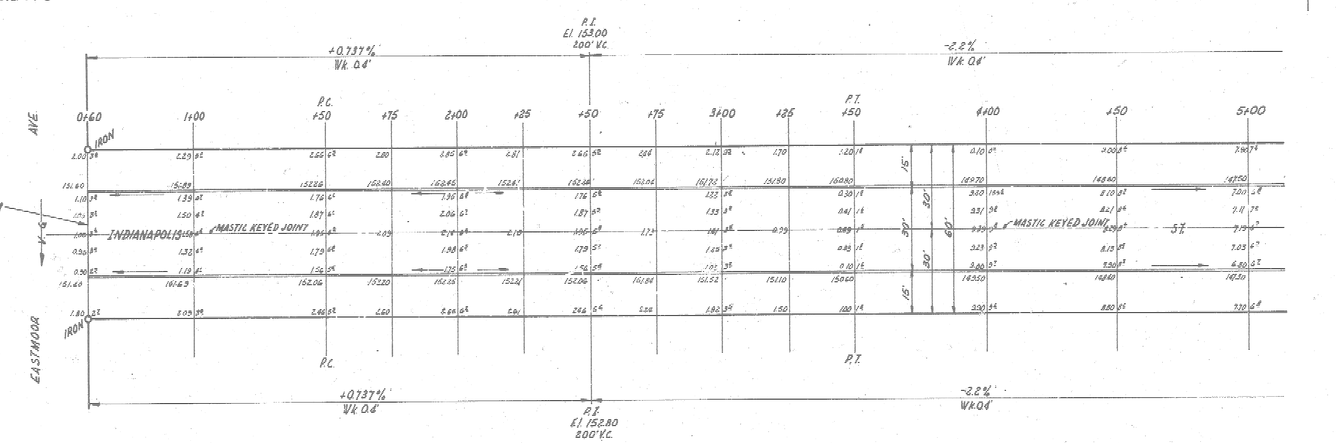

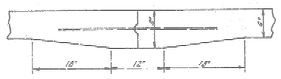

Use ¾ Bars, 3' long on 8'-6" centers

DETAIL OF MASTIC JOINT
NOT TO SCALE


TOTAL EXCAV.
Prob. 3854.3
+10% 385.7
4239.7 Cu.Yds.

CU. YDS. CONCRETE

B.E. SMITH
435
REGISTERED
ENGINEER
KANSAS

1/2

INDIANAPOLIS AVE.
E.L. EASTMOOR - W.L. MANSFIELD
30' CONC. & C.B.
CITY OF WICHITA, KANS.
B.E. SMITH CITY ENGINEER
APR 14 1952 PROJ. C15-123

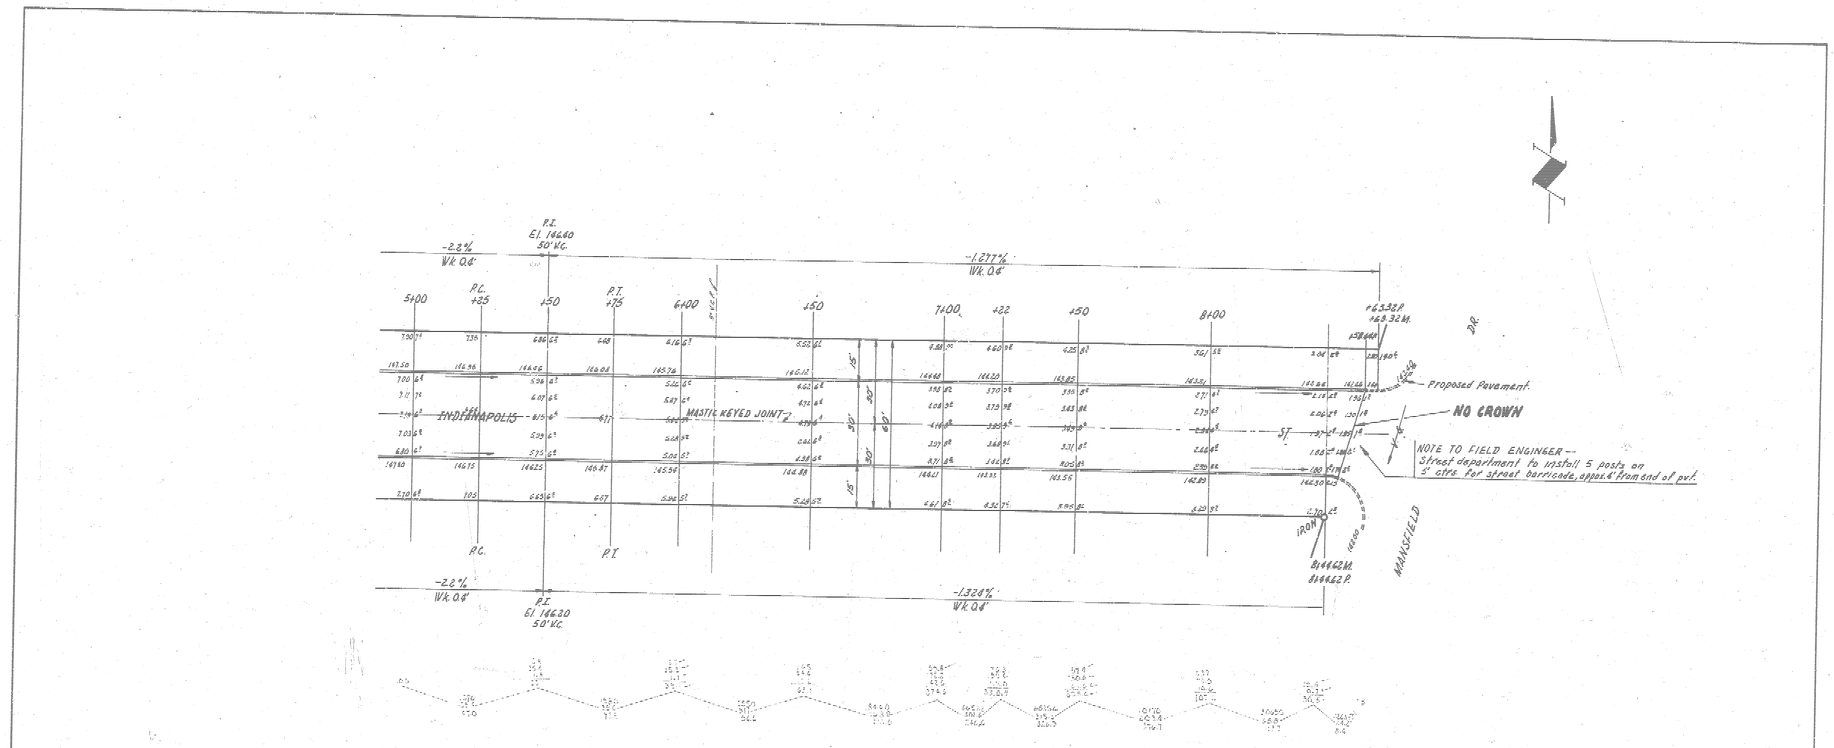

INDIANAPOLIS AVE.
PROJ. C15-123

12