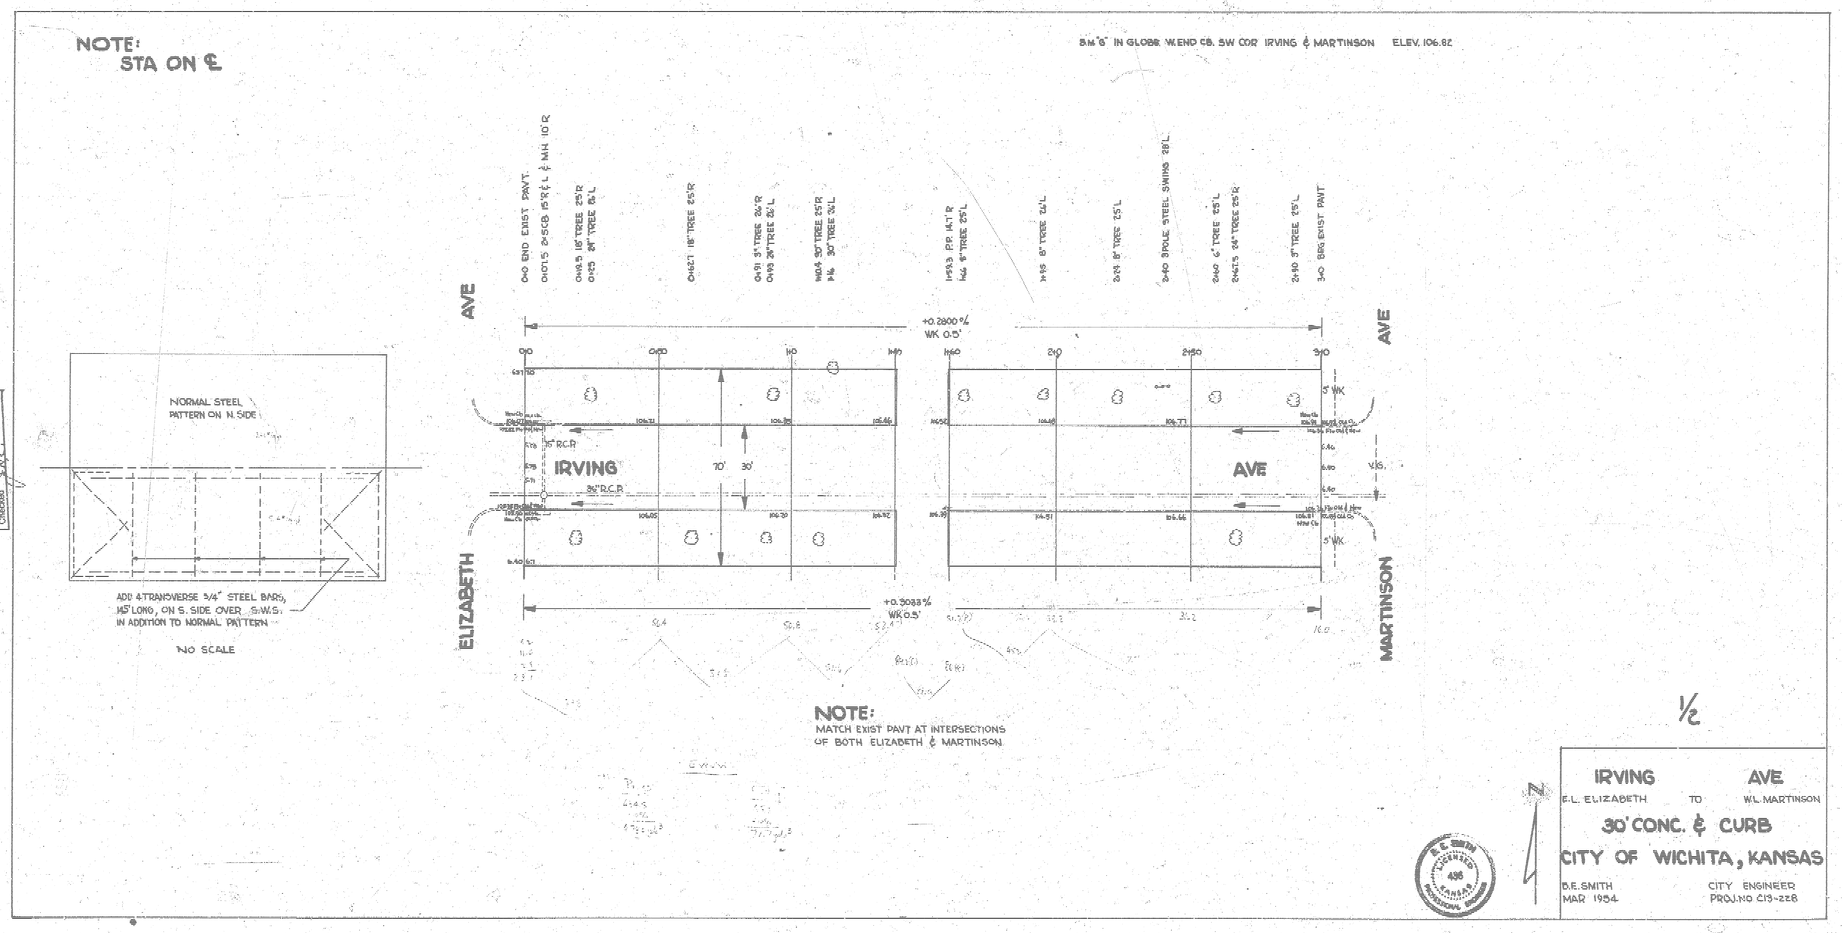
NOTE:
STA ON ℄
BM "G" IN GLOBE W. END CB. SW COR IRVING & MARTINSON ELEV. 106.82
NORMAL STEEL PATTERN ON N. SIDE
ADD 4 TRANSVERSE 3/4" STEEL BARS, 145' LONG, ON S. SIDE OVER S.W.S. IN ADDITION TO NORMAL PATTERN
NO SCALE
ELIZABETH AVE
MARTINSON AVE
IRVING AVE
+0.2800 % WK 0.5'
+0.3033 % WK 0.5'
NOTE:
MATCH EXIST PAVT AT INTERSECTIONS OF BOTH ELIZABETH & MARTINSON
1/2
IRVING AVE
E.L. ELIZABETH TO W.L. MARTINSON
30' CONC. & CURB
CITY OF WICHITA, KANSAS
B.E. SMITH
MAR 1954
CITY ENGINEER
PROJ. NO C13-228