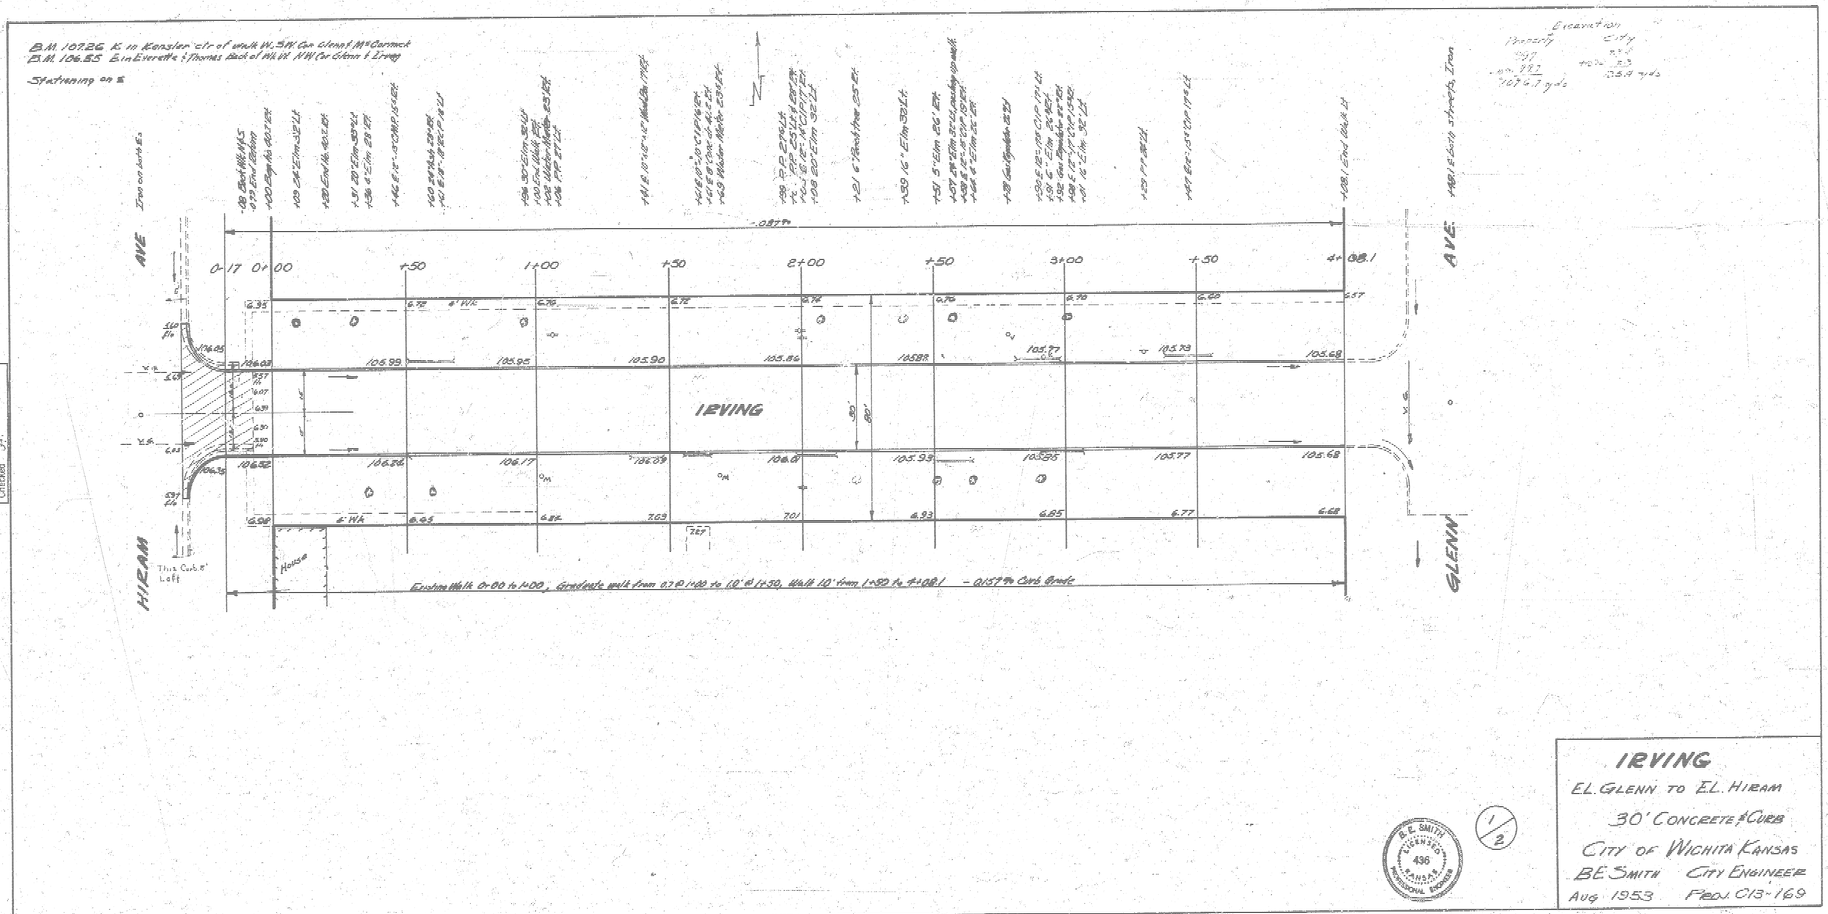

IRVING

EL. GLENN TO EL. HIRAM

30' CONCRETE & CURB

CITY OF WICHITA KANSAS

B.E. SMITH CITY ENGINEER

AUG 1953 PROJ. C13-169