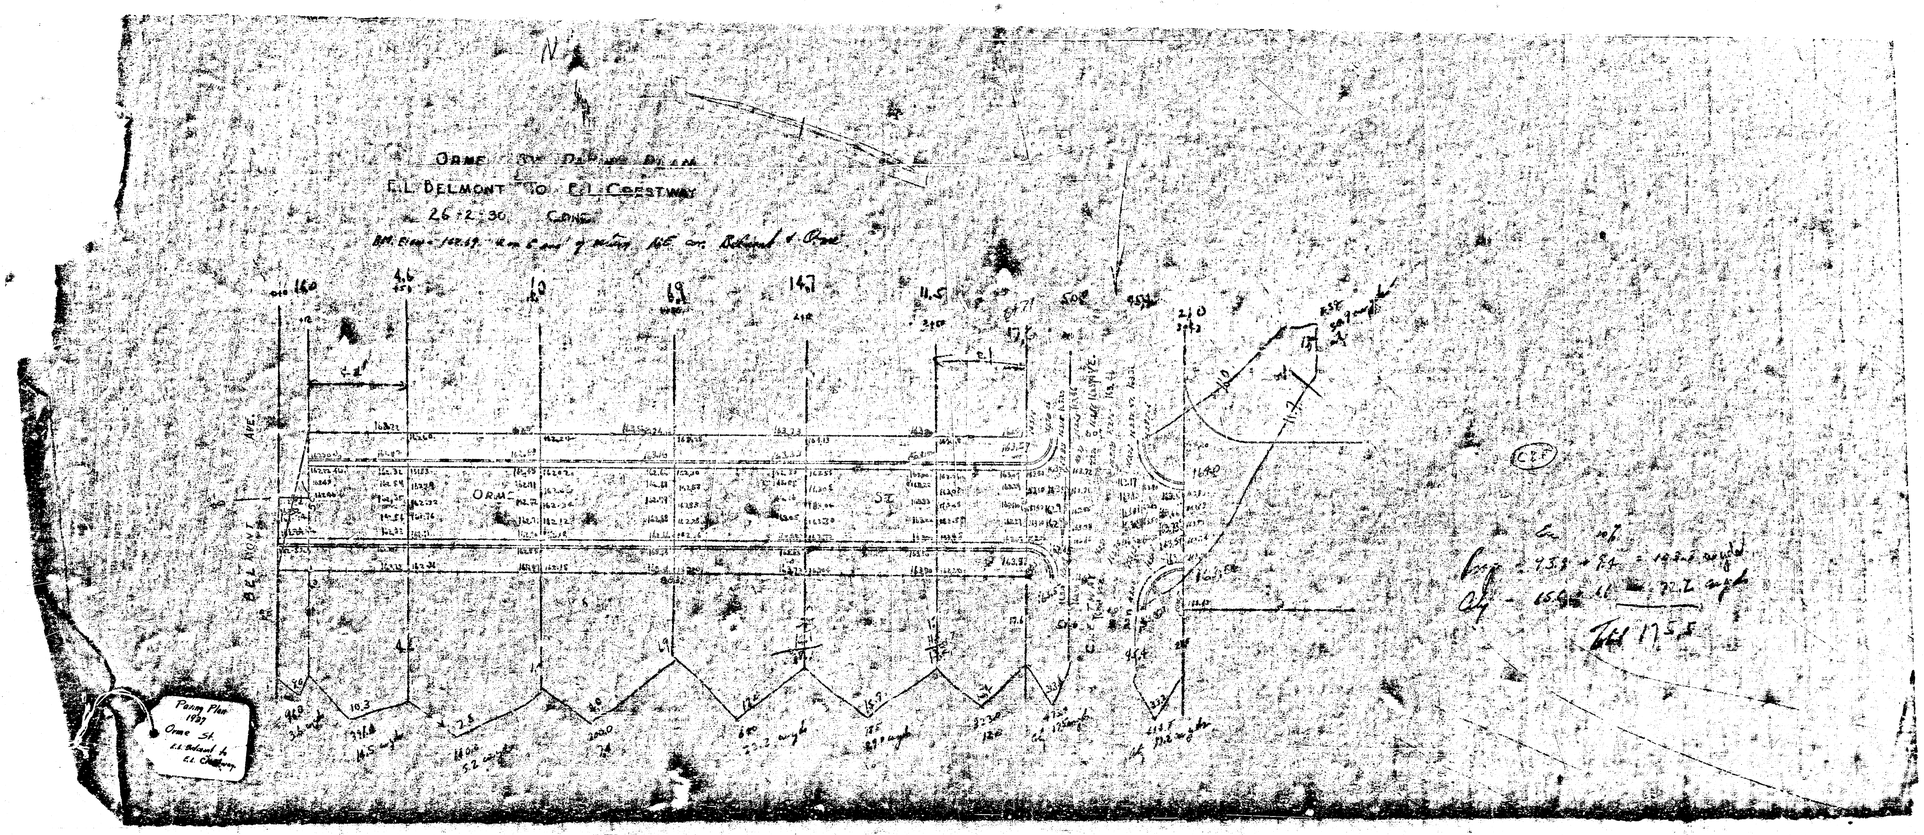

N
ORME ST DRAINAGE AREA
E.L. DELMONT TO E.L. CROFTWAY
= 26 : 2 : 30 CONC.
ORME ST
ST
Plan 1937
Orme St
E.L. Delmont to
E.L. Croftway