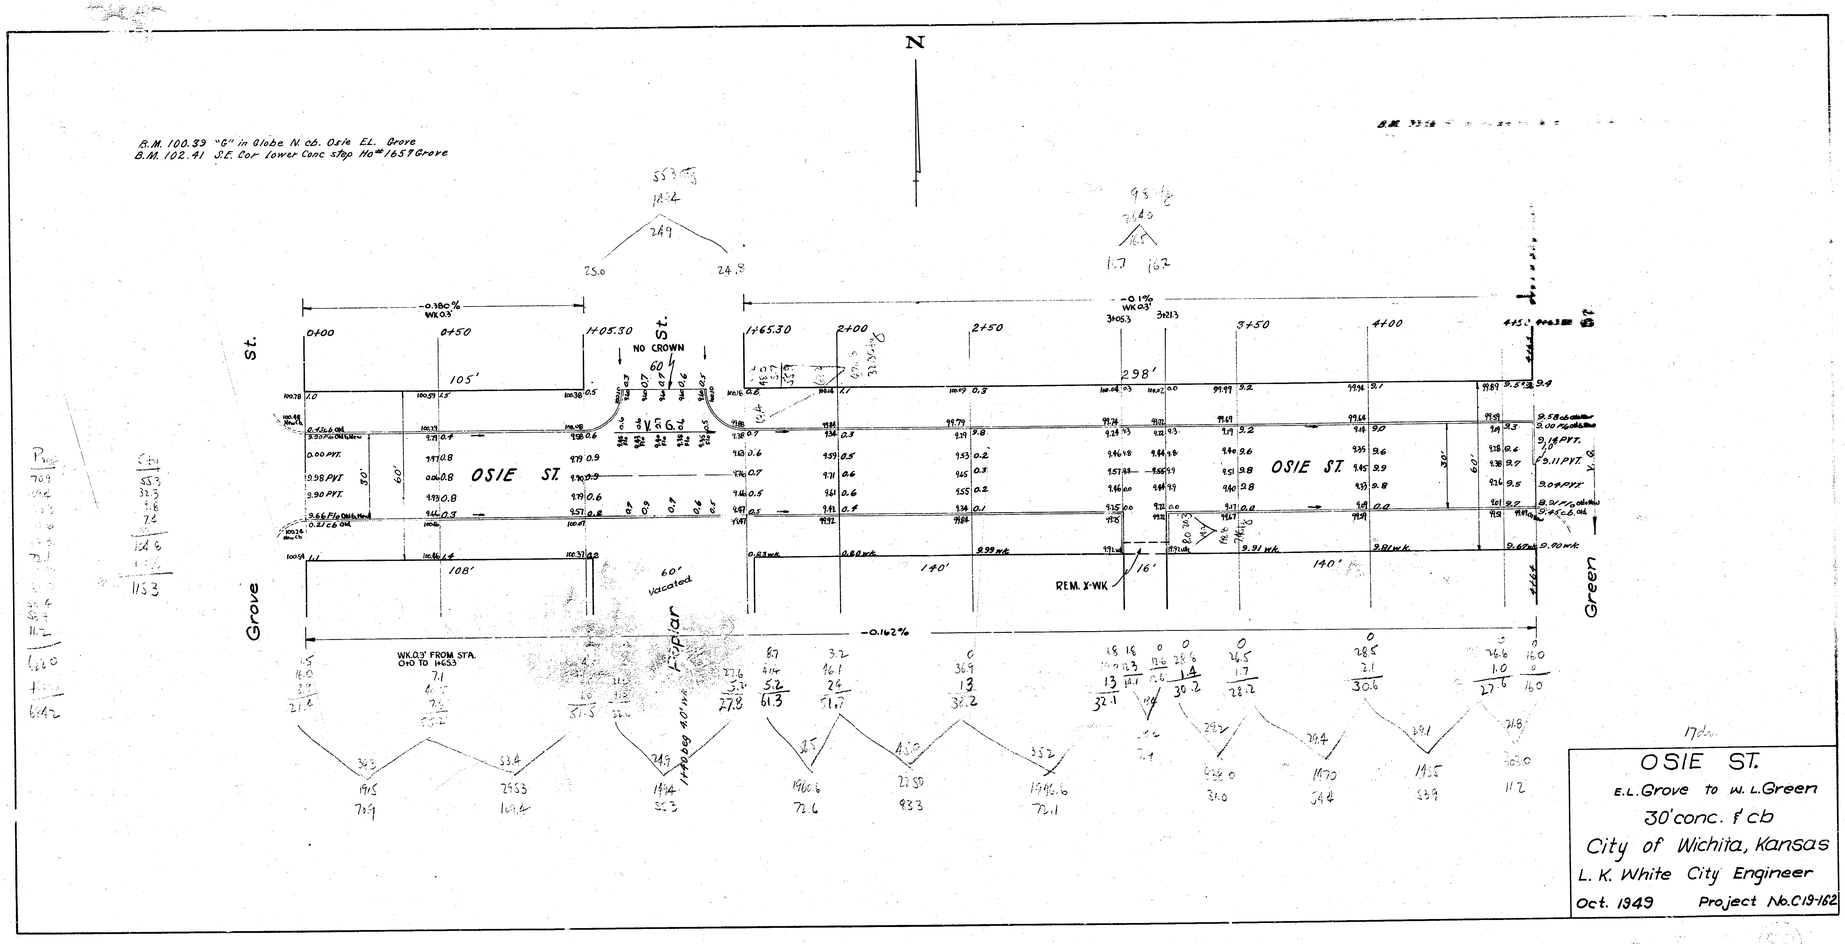

OSIE ST.

E.L. Grove to W.L. Green

30' conc. f cb

City of Wichita, Kansas

L. K. White City Engineer

Oct. 1949 Project No. C19-162