PAWNEE AVE.

W. L. EDWARDS - W. L. MERIDIAN

30' CONC. & CB. WIDEN TO 48' (8")

PROJ. NO. C10-104

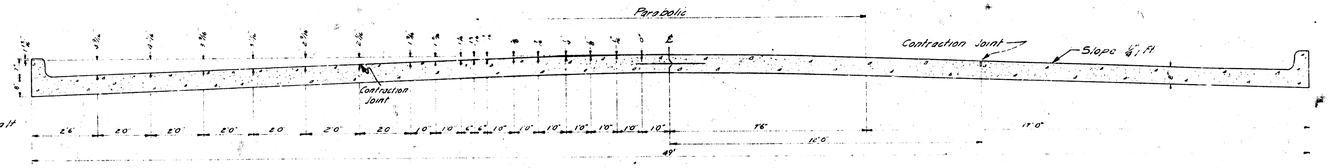

TYPICAL SECTION

No Scale

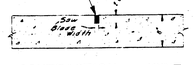

CONTRACTION JOINT

No Scale

To Be Used At 30' Intervals Except Where An Expansion Joint Is Used

EXPANSION JOINT

No Scale

To Be Used At 120' Intervals

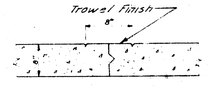

℄ MARKER DETAIL

No Scale

Place Full Length of Job

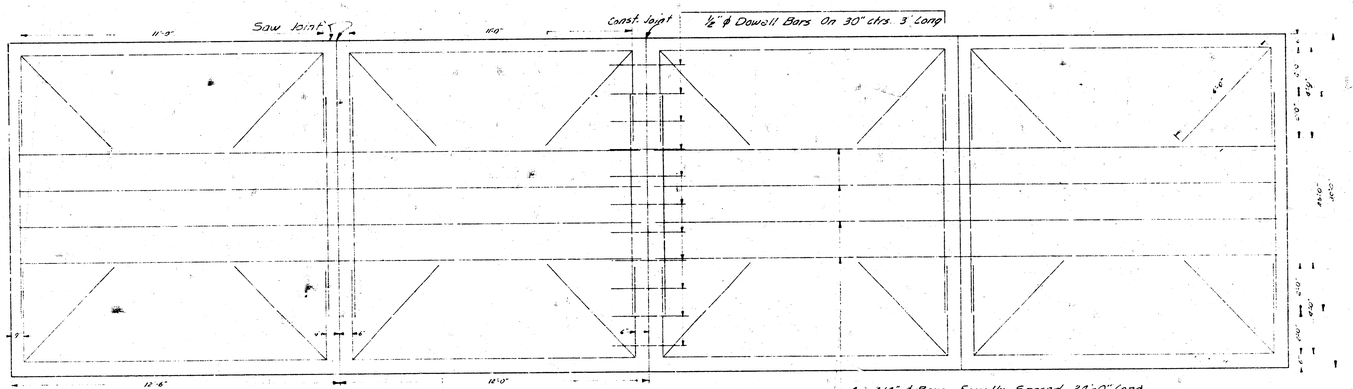

STEEL PATTERN

No Scale

Use ⅜ ϕ Bars Unless Otherwise Specified

R. E. SMITH LICENSED ENGINEER 435

1/5

B.M. 103.25 N.W. Cor. Conc. Slab N.W. Cor. Ho. # 2711 Pawnee
B.M. 102.07 City Std. S.E. Cor. Meridian & Pawnee

NOTE TO FIELD ENGINEER: Obtain Office Approval Regarding Number & Location of drives on North side Project

Scale: 1"=20'

EDWARDS

0+00

+0.154%

MATCH 15"

MATCH EXIST. ASPH.

P.V.I. 6+07.00 EL. 102.00

0+80 1+00 1+50 2+00 2+40 3+00 3+50 4+00 4+50 5+00 5+50 6+00

Asphalt parking Area

Light Pole

No Curb

P.R.H.

24"-30" RCP

24"-33" RCP

PAWNEE AVE.

Q.R. Tie Curb

G.V.

G.M.

VALLEY GUTTER

RICHMOND

P.V.I. NO V.C. EL. 101.20

-0.299%

+0.116%

WALK 0.2'

-0.22%

NO GRADE

0.122%

+0.233%

WALK 0.1'

P.V.I. NO V.C. EL. 102.30

EARTHWORK QUANTITIES

	PROPERTY 10.15 ac	CITY 12.3 ac	INCR. & REIMP.
EXC.	1,937	1,758	669
TOTAL			669
FILL			288
+10%			29
TOTAL			317

21/5

PAWNEE AVE.
W.L. EDWARDS - W.L. MERIDIAN
30' CONC. E.C.B., WIDEN TO 48' (8" THICK)
CITY OF WICHITA, KANS.
B. E. SMITH CITY ENGINEER
DATE: MARCH 1961, PROJ. NO. C-10-104

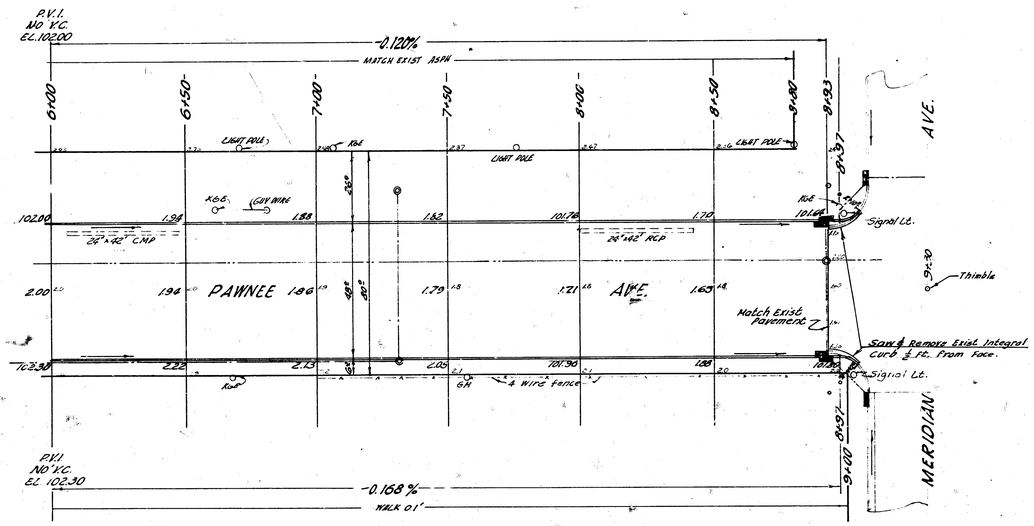
P.V.I.
NO. Y.C.
EL. 10200
-0.120%
MATCH EXIST. ASPH.
6+00
6+50
7+00
7+50
8+00
8+50
9+00
8+93
AVE.
LIGHT POLE
LIGHT POLE
LIGHT POLE
X66
GUY WIRE
102.00
1.94
1.88
1.82
101.76
1.70
24"x42" C.M.P.
24"x42" R.C.P.
X66
101.66
Signal Lt.
9+80
Thimble
2.00
1.94
PAWNEE
1.86
1.79
1.71
AVE.
1.65
Notch Exist. Pavement
Saw & Remove Exist. Integral Curb 1 ft. From Face.
102.30
2.22
2.13
2.05
101.90
1.88
Signal Lt.
Post
6M
4 Wire Fence
8+37
MERIDIAN
P.V.I.
NO. Y.C.
EL. 102.30
-0.168%
WALK 0.1'

3/15

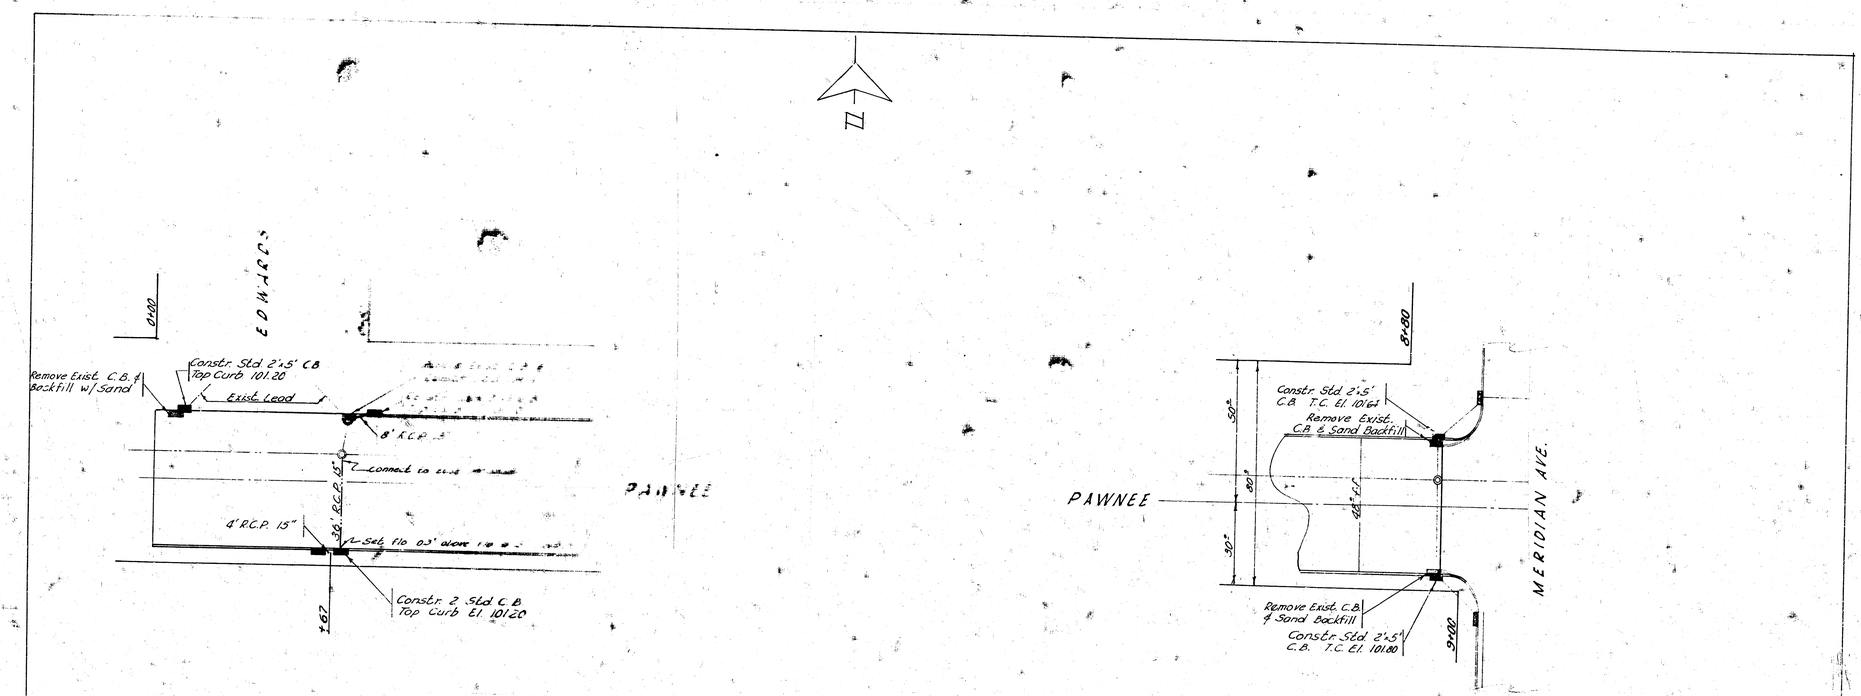

JOHN H. EPPERSON LICENSED 531 KANSAS PROFESSIONAL ENGINEER

B. E. SMITH 430 REGISTERED PROFESSIONAL ENGINEER

DRAINAGE IN CONNECTION WITH
PAWNEE AVE
W. L. EDWARDS TO W.L. MERIDIAN
CITY OF WICHITA, KANSAS
B. E. SMITH CITY ENGINEER
DATE MARCH 1961 PROJ. NO. C-10-104