
S-9

B.M. "X" on X Road Culvert N.S. Kellogg 75' E E. Windsor N. 169.115
B.M. S.W. Cor. Conc. Pat. Ho "338 Courtleigh 175.18
B.M. N.W. Cor. Stone Flohet Bch. Ho "1 Peach Tree Lane in Eastborough 172.83

STATIONING ON A CURVE S'LY OF N'LY @ P.C. & P.T.

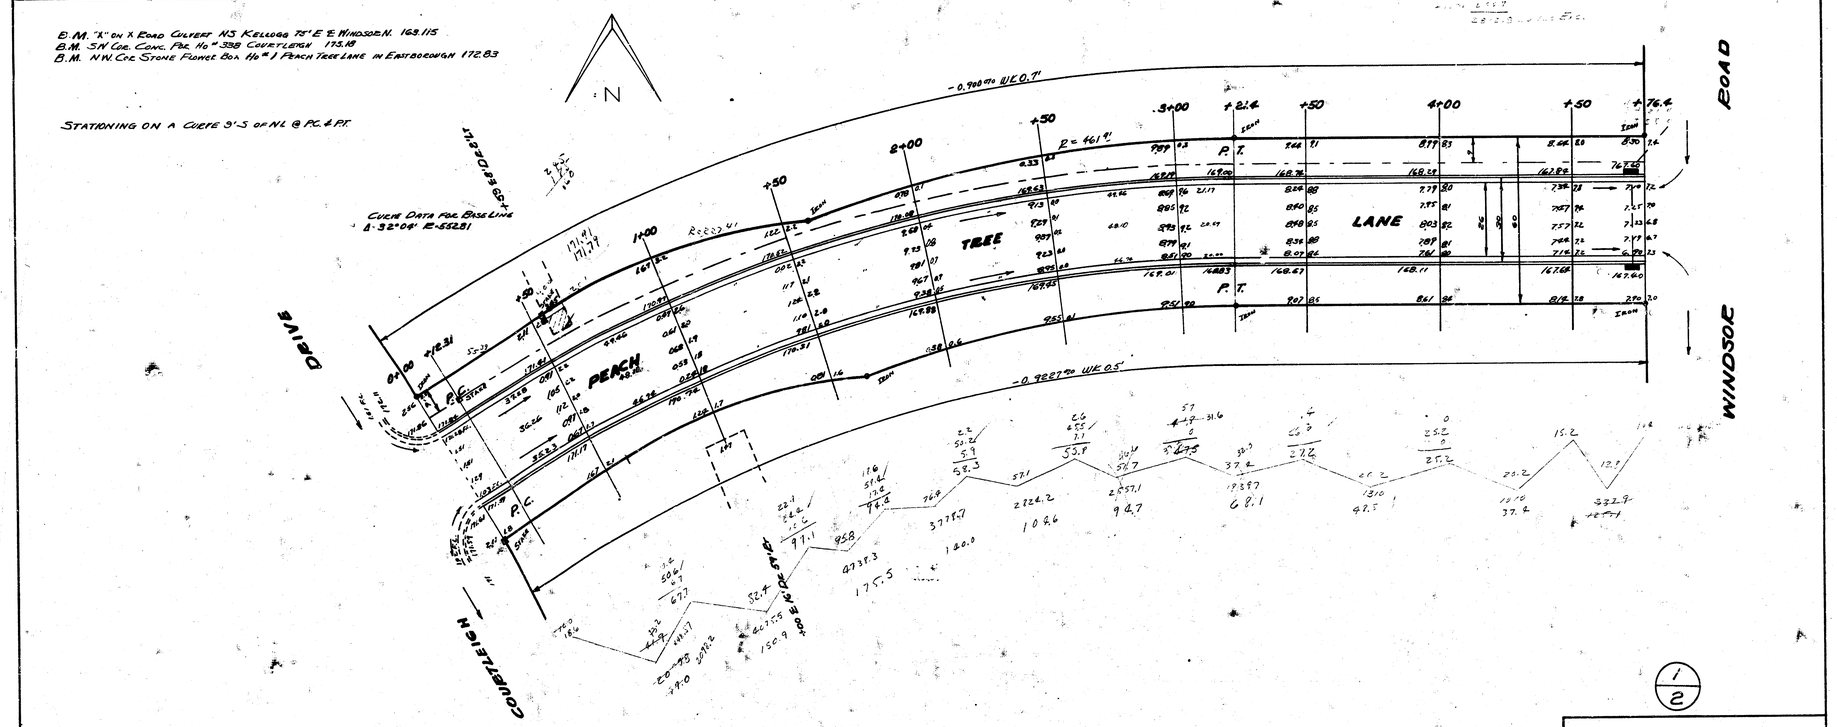

1/2

PEACH TREE LANE

EL Courtleigh to WL Woodlawn

26-2-30 A.C.

CITY OF WICHITA KANSAS

L.K. White — City Engineer

Aug. 1958 — Proj. No. C12-1

R. E. SMITH LICENSED 436 KANSAS PROFESSIONAL ENGINEER

N

BLVD

+.500% W/K 0.8'

ROAD

WINDSOR

WOODLAWN

PEACH TREE LANE

THIS INTERSECTION ON WINDSOR PLAN C12-3

+.544% W/K 0.8'

2
2