B.M. 125.12 "T" in Troy NE Cor. 21ST and Minnesota.
Base line = South to North on ℄ Piatt Ave.

SCALE 1" = 20'

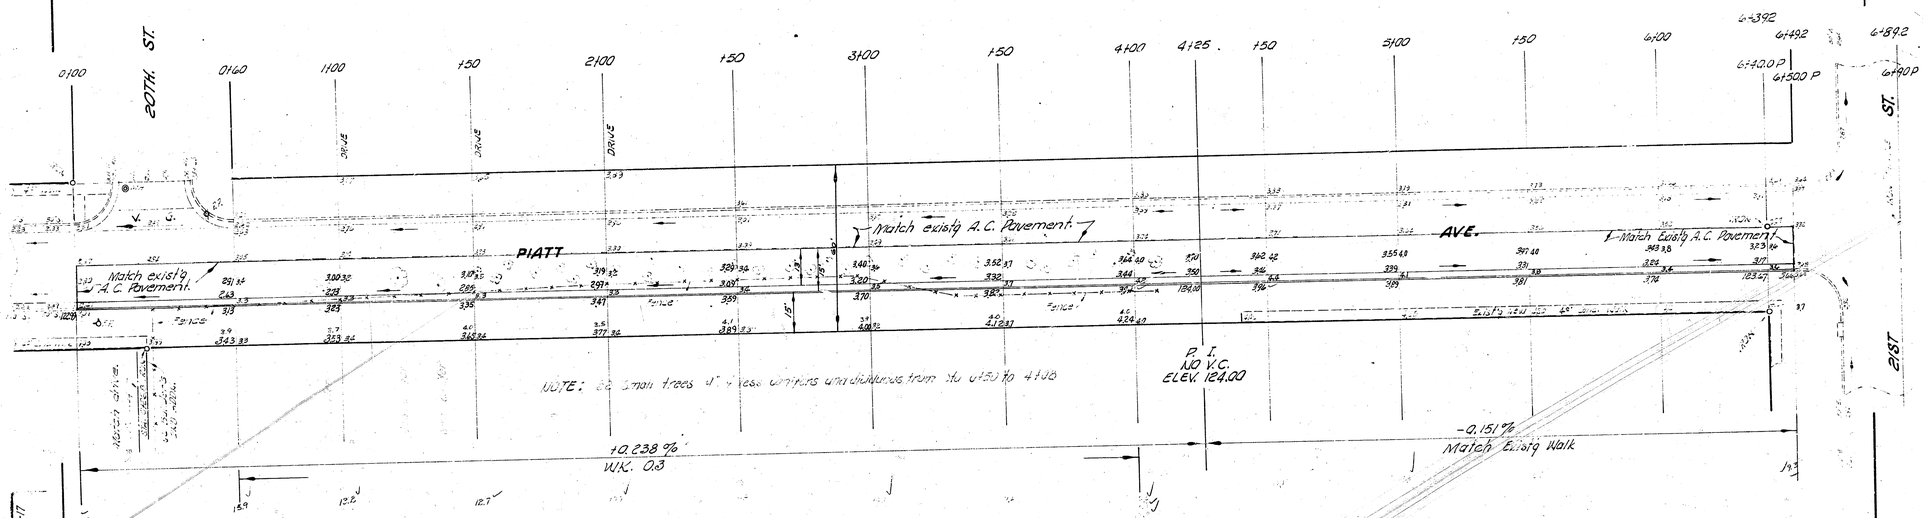

E ½ PIATT AVE.
SL 20TH ST. TO SL 21ST ST.
13'-2'-15' A. C.
CITY OF WICHITA, KANSAS
B. E. SMITH CITY ENGINEER
JULY 1958 PROJ. NO. C18-26

JAMES H. TANDY LICENSED 2012 KANSAS PROFESSIONAL ENGINEER

JOHN H. EPPERSON LICENSED 531 KANSAS PROFESSIONAL ENGINEER

B. E. SMITH LICENSED 436 KANSAS PROFESSIONAL ENGINEER

CITY TOTAL EXCAVATION PER