Elev. 179.12 Iron Rd. Car First & Pinecrest

26' Conc.

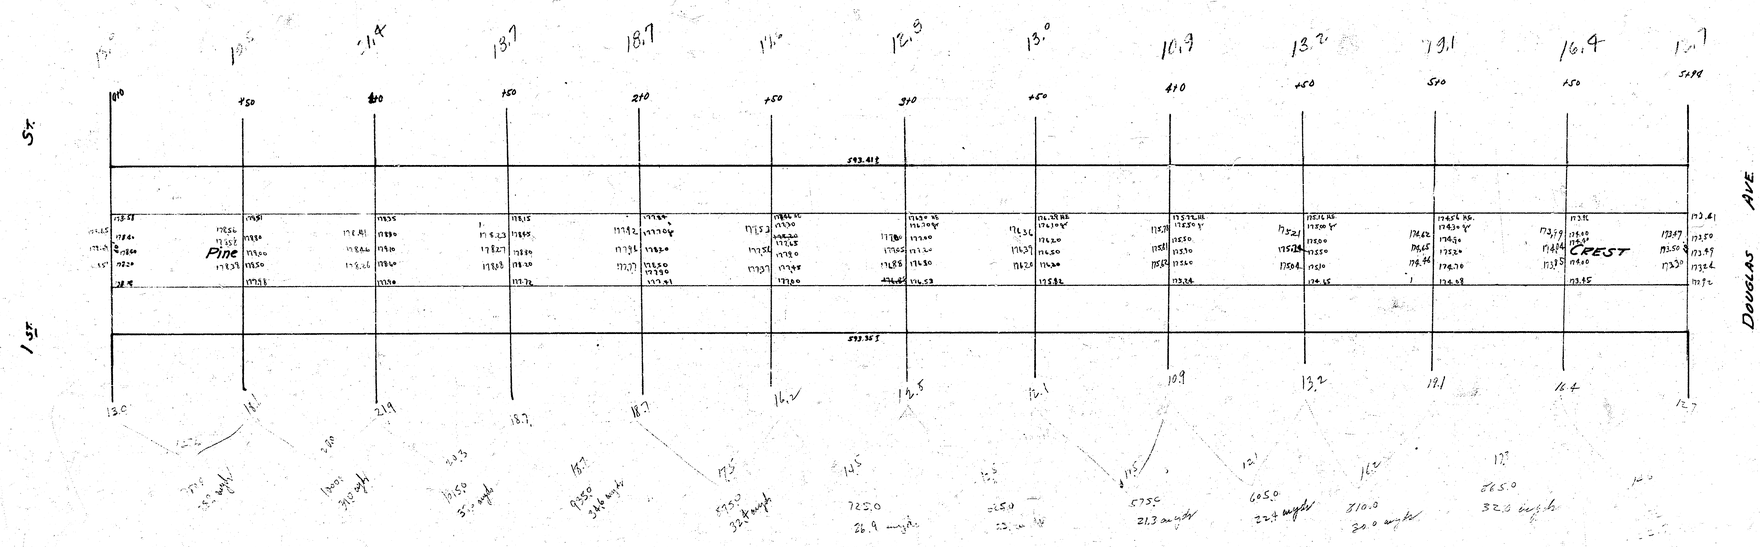

Paving Plan
1929
Pine Crest
No. Douglas Ave
to
st. First St.

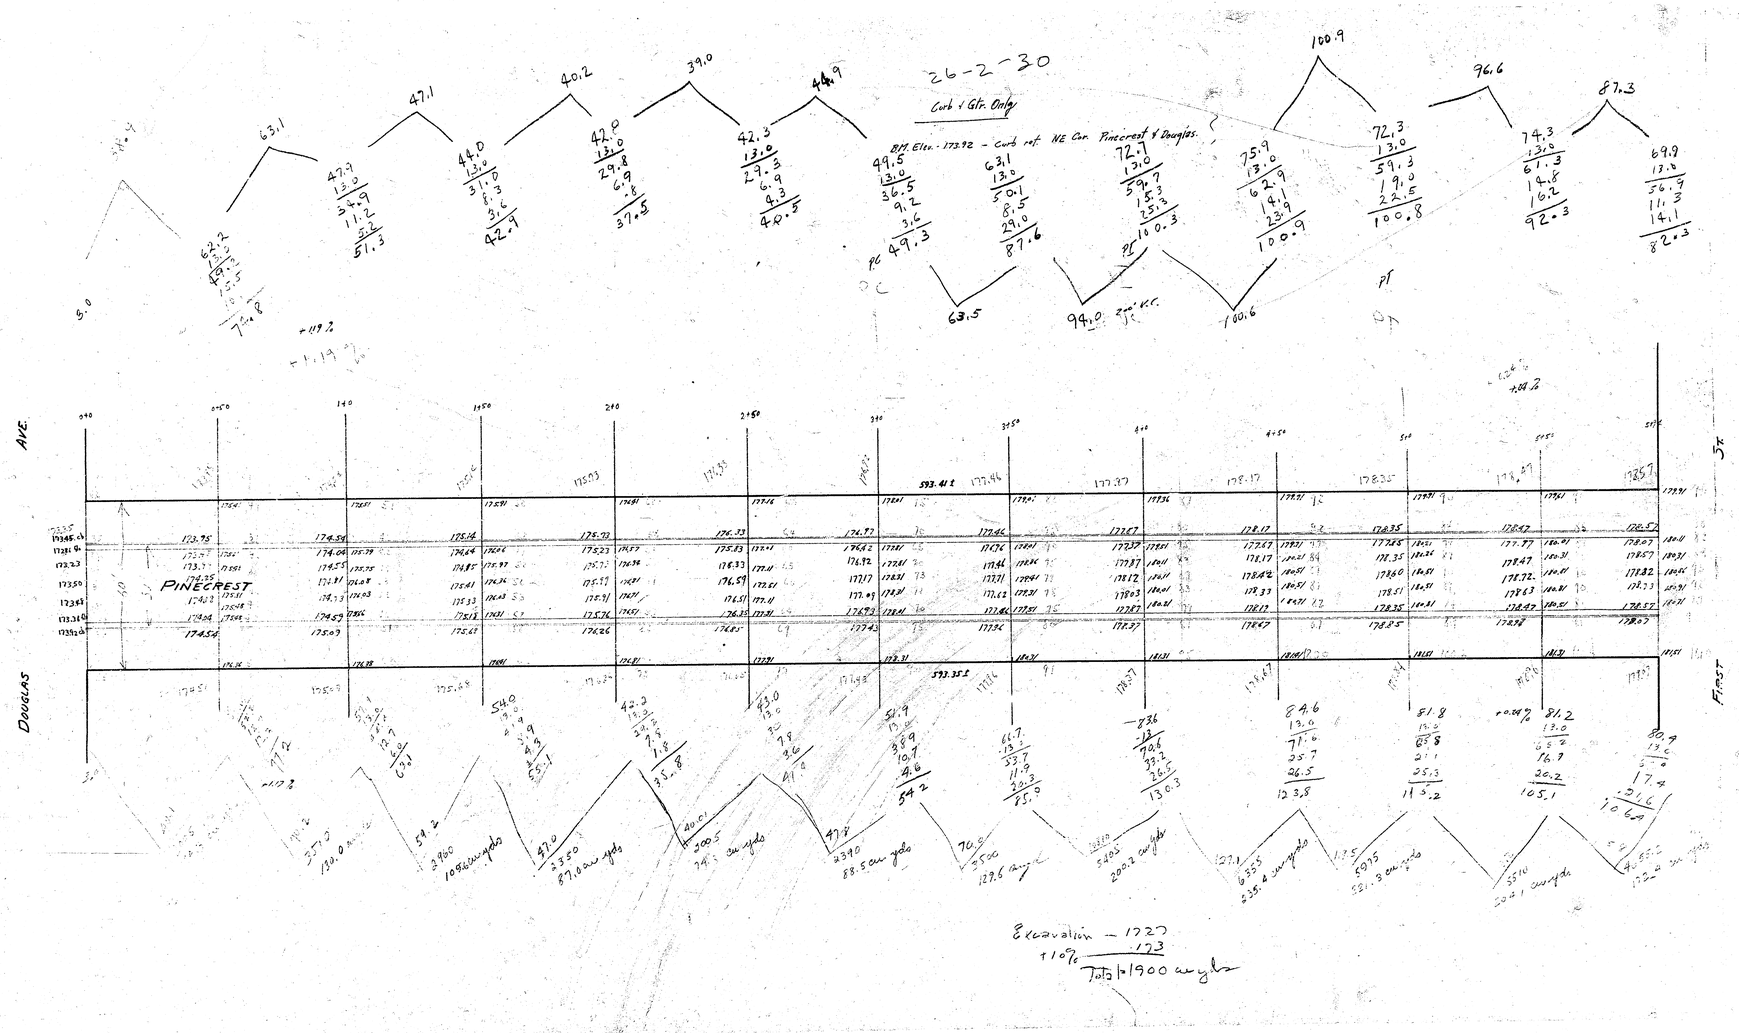
26-2-30
Curb & Gtr. Only
B.M. Elev. - 173.92 - Curb ref. NE Cor. Pinecrest & Douglas
PINECREST
DOUGLAS
AVE.
FIRST
Excavation - 1727
+10% - 173
Total - 1900 cu yds