
Dr. D-1
John Davis
Chas. Adkins
L.A.C.
Checked

BM = 1247.6 NE Cor. Conc. Porch House @ 2413 W. 15th St. No.
BM = 1233.30 AP. Spike N. Side P.Pole Cor. 14th & Pleasantview Drive.
BASE LINE = CENTER LINE of PLEASANTVIEW DRIVE.

North Scale 1"=50'

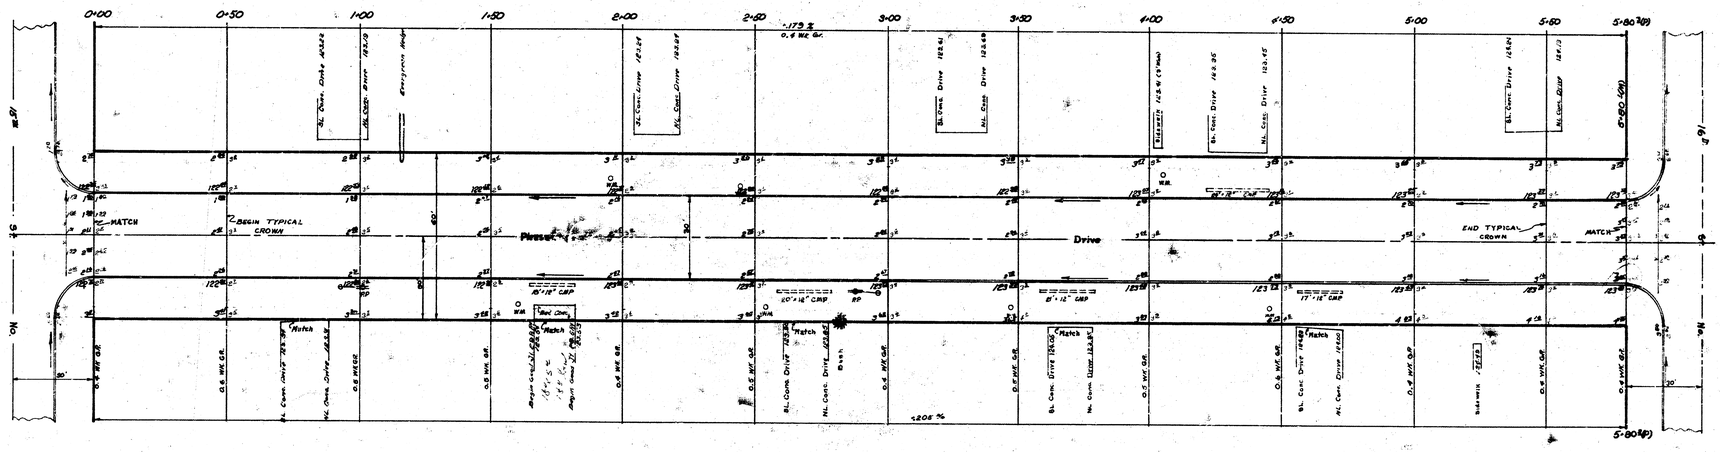

NOTE:
Grade Parking a Minimun Distance from Curb, Sidewalks Not Proposed.

EXCAVATION
Property 869 Cu. Yds
+10% 87 Cu. Yds
Total 956 Cu. Yds

Comp. Fill
335 Cu. Yds. SCM

R. N. LINN LICENSED 3634 KANSAS PROFESSIONAL ENGINEER

JAMES H. TANNY 2012 REGISTERED LAND SURVEYOR

B. E. SMITH LICENSED 436 KANSAS PROFESSIONAL ENGINEER

1/6

PLEASANTVIEW DRIVE
NL. 15th St - SL. 16th St.
30' Conc. & Int. Curb.
B.E. Smith City Engineer
City of Wichita, Kansas
Date Proj No. C19-1