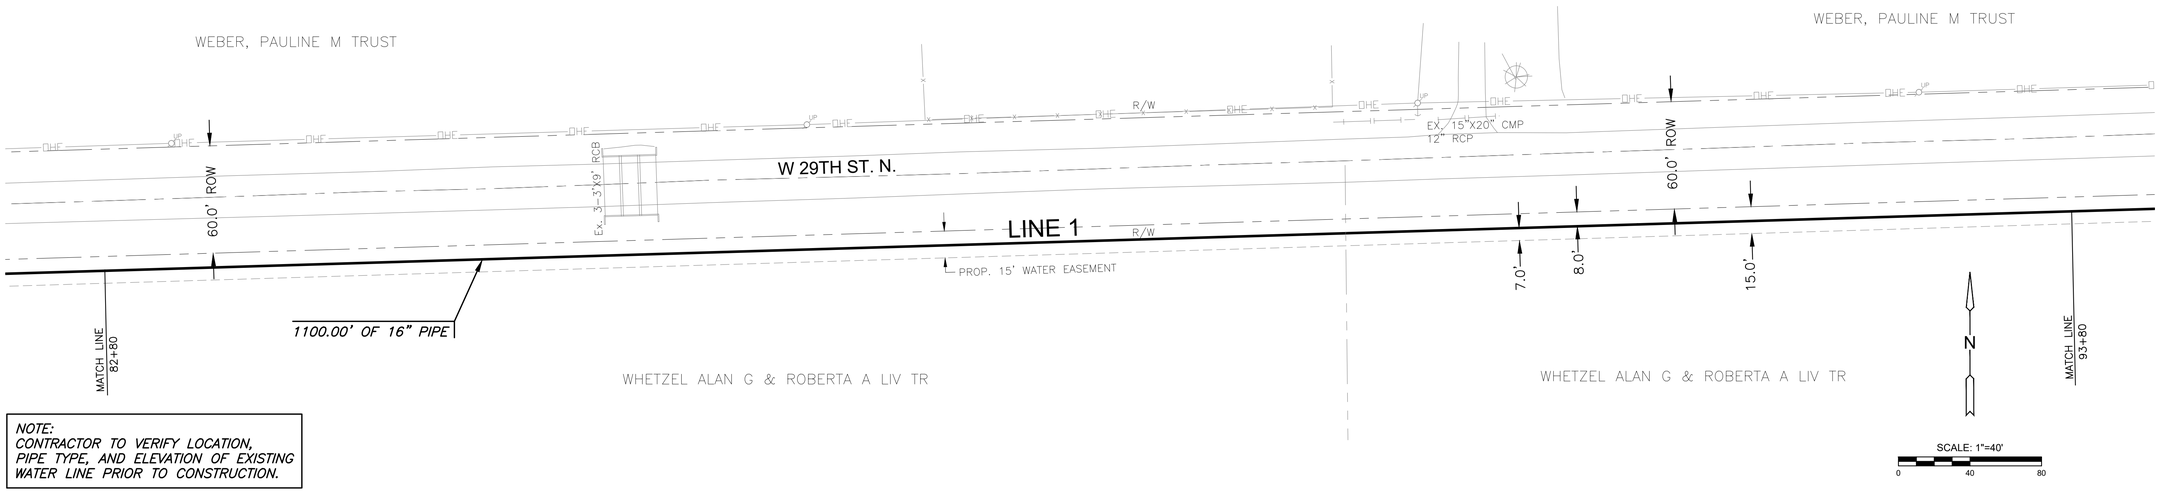

NOTE:
CONTRACTOR TO VERIFY LOCATION, PIPE TYPE, AND ELEVATION OF EXISTING WATER LINE PRIOR TO CONSTRUCTION.

PLAN WTR LINE 1 (82+80 - 93+80)
PROFILE WTR LINE 1 (82+80 - 93+80)

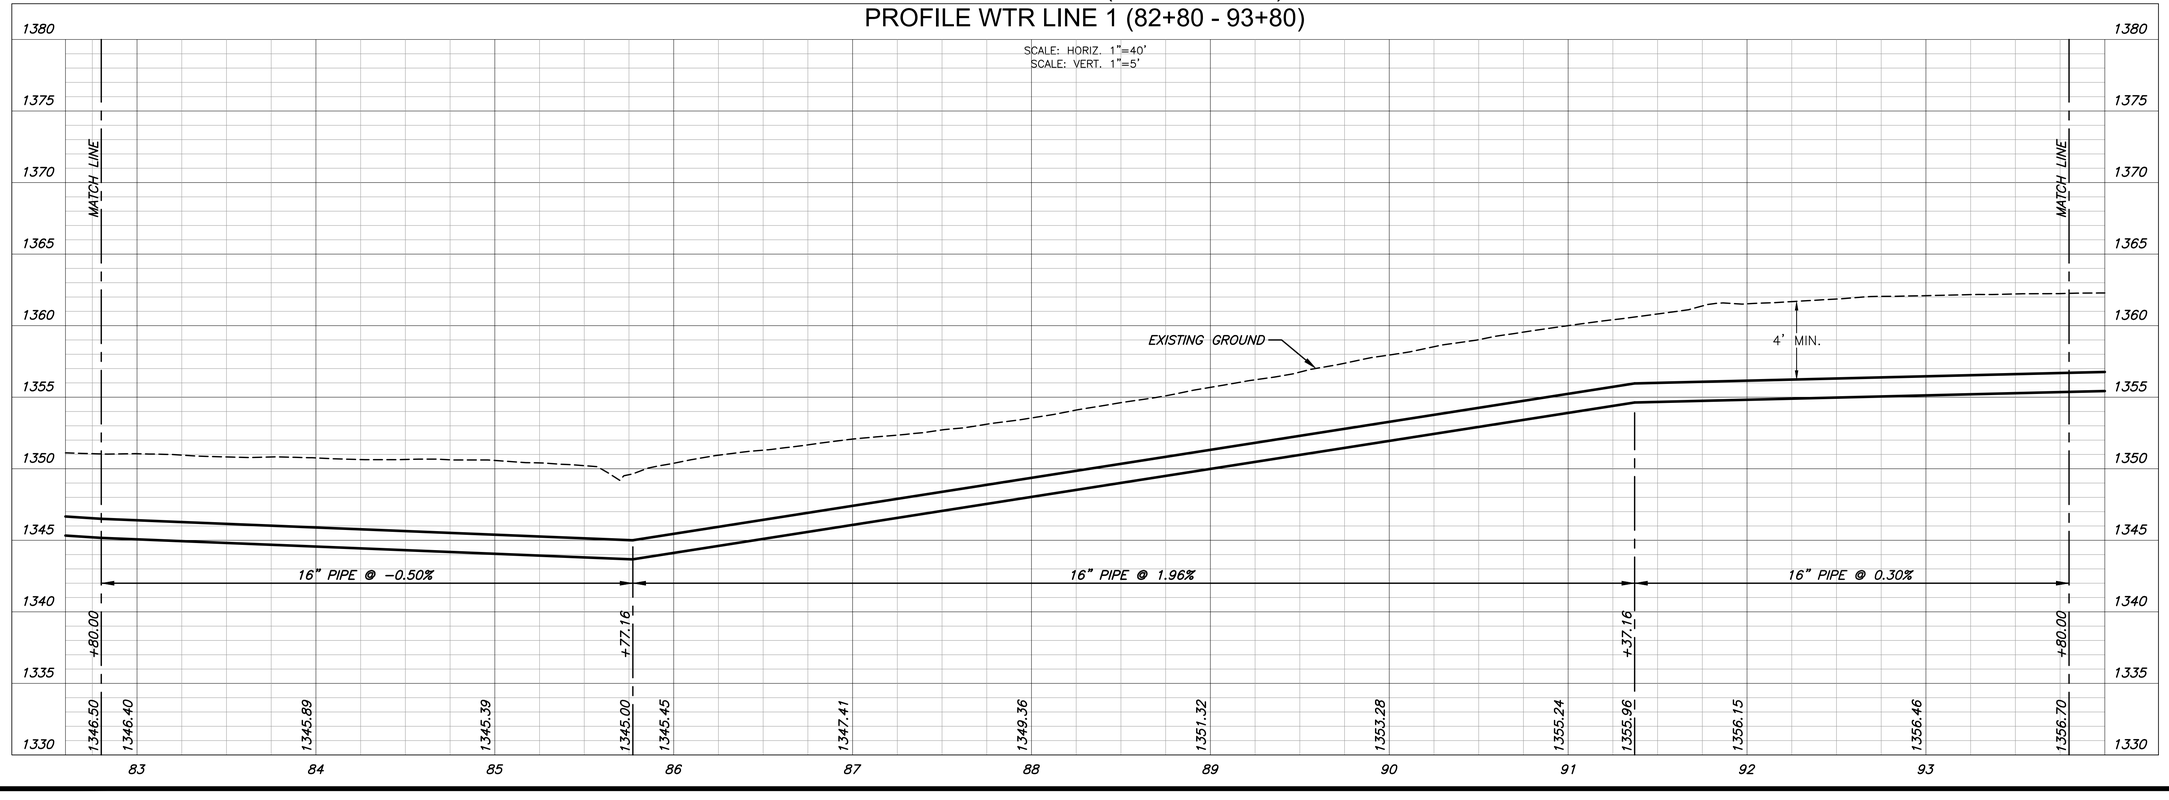

MKEC
Wichita, KS • 316.684.9600

WATER EXTENSION PLANS FOR
ASCENSION VIA CHRISTI ST TERESA
WICHITA, KS

WATER LINE 1
82+80 - 93+80

PROJECT NO. 448-2020-033964
SCALE 1"=40'

DRAWN	DESIGNED	CHECKED
AJK	AJK	DFL

NO.	REVISION	DATE
0	ISSUED FOR CONSTRUCTION	07/28/25

SHEET NO.
CU112-W
12 OF 24

©2025 MKEC ENGINEERING, INC. ALL RIGHTS RESERVED WWW.MKEC.COM. THESE DRAWINGS AND THEIR CONTENTS, INCLUDING, BUT NOT LIMITED TO, ALL CONCEPTS, DESIGNS, & IDEAS ARE THE EXCLUSIVE PROPERTY OF MKEC ENGINEERING, INC. (MKEC), AND MAY NOT BE USED OR REPRODUCED IN ANY WAY WITHOUT THE EXPRESS CONSENT OF MKEC.

PLOTTED: Monday, July 28, 2025 @ 08:04AM
J:\PROJECTS\2021\210101\0675_COW_WM EXT. FOR VIA CHRISTI ST THER (US)\00 210675 CAD\SHTS\05 CIVIL\WTR\21675-05-3207.DWG