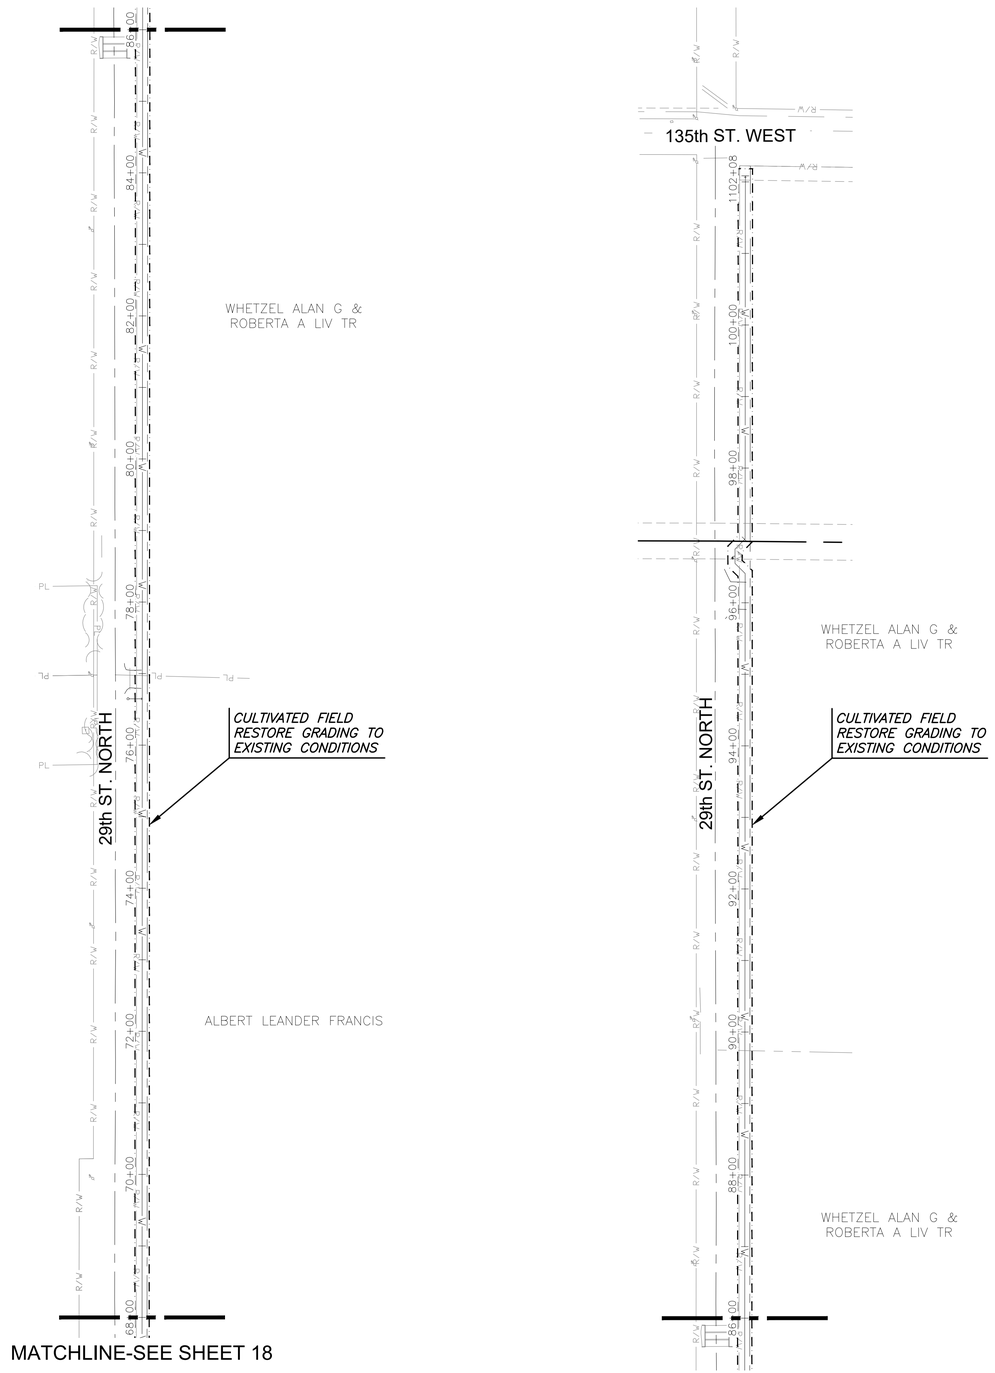

EROSION CONTROL/SEEDING NOTES

SEE SHEET CU118-W FOR EROSION CONTROL/SEEDING NOTES.

LEGEND

- PROPOSED WATER
- MATCHLINE
- LIMITS OF DISTURBANCE
- CULTIVATE FIELD RESTORE GRADING TO EXISTING CONDITIONS

SEED AND SOD QUANTITIES ARE FOR INFORMATION ONLY. CONTRACTOR TO SEED ALL DISTURBED AREAS.

SCALE: 1"=60'

0 60 120

MKEC
Wichita, KS • 316.684.9600

ADAM JOSEPH KOST LICENSED 29916 KANSAS PROFESSIONAL ENGINEER 7-28-25

WATER EXTENSION PLANS FOR

ASCENSION VIA CHRISTI ST TERESA

WICHITA, KS

EROSION CONTROL PLAN (2 OF 2)

PROJECT NO. 448-2020-033964

SCALE 1" = 100'

DRAWN	DESIGNED	CHECKED
HHK	AJK	DFL

NO.	REVISION	DATE
0	ISSUED FOR CONSTRUCTION	07/28/25

SHEET NO.
CU119-W
19 OF 24

©2025 MKEC ENGINEERING, INC. ALL RIGHTS RESERVED WWW.MKEC.COM THESE DRAWINGS AND THEIR CONTENTS, INCLUDING, BUT NOT LIMITED TO, ALL CONCEPTS, DESIGNS, & IDEAS ARE THE EXCLUSIVE PROPERTY OF MKEC ENGINEERING, INC. (MKEC), AND MAY NOT BE USED OR REPRODUCED IN ANY WAY WITHOUT THE EXPRESS CONSENT OF MKEC

J:\PROJECTS\2021\210110075_CGW_WW EXT. FOR VIA CHRISTI ST THER (US)\02 210075 CAD\SHTS\05 CIVIL\WTR\21075-05-3701.DWG

PLOTTED: Monday, July 28, 2025 @ 09:07AM