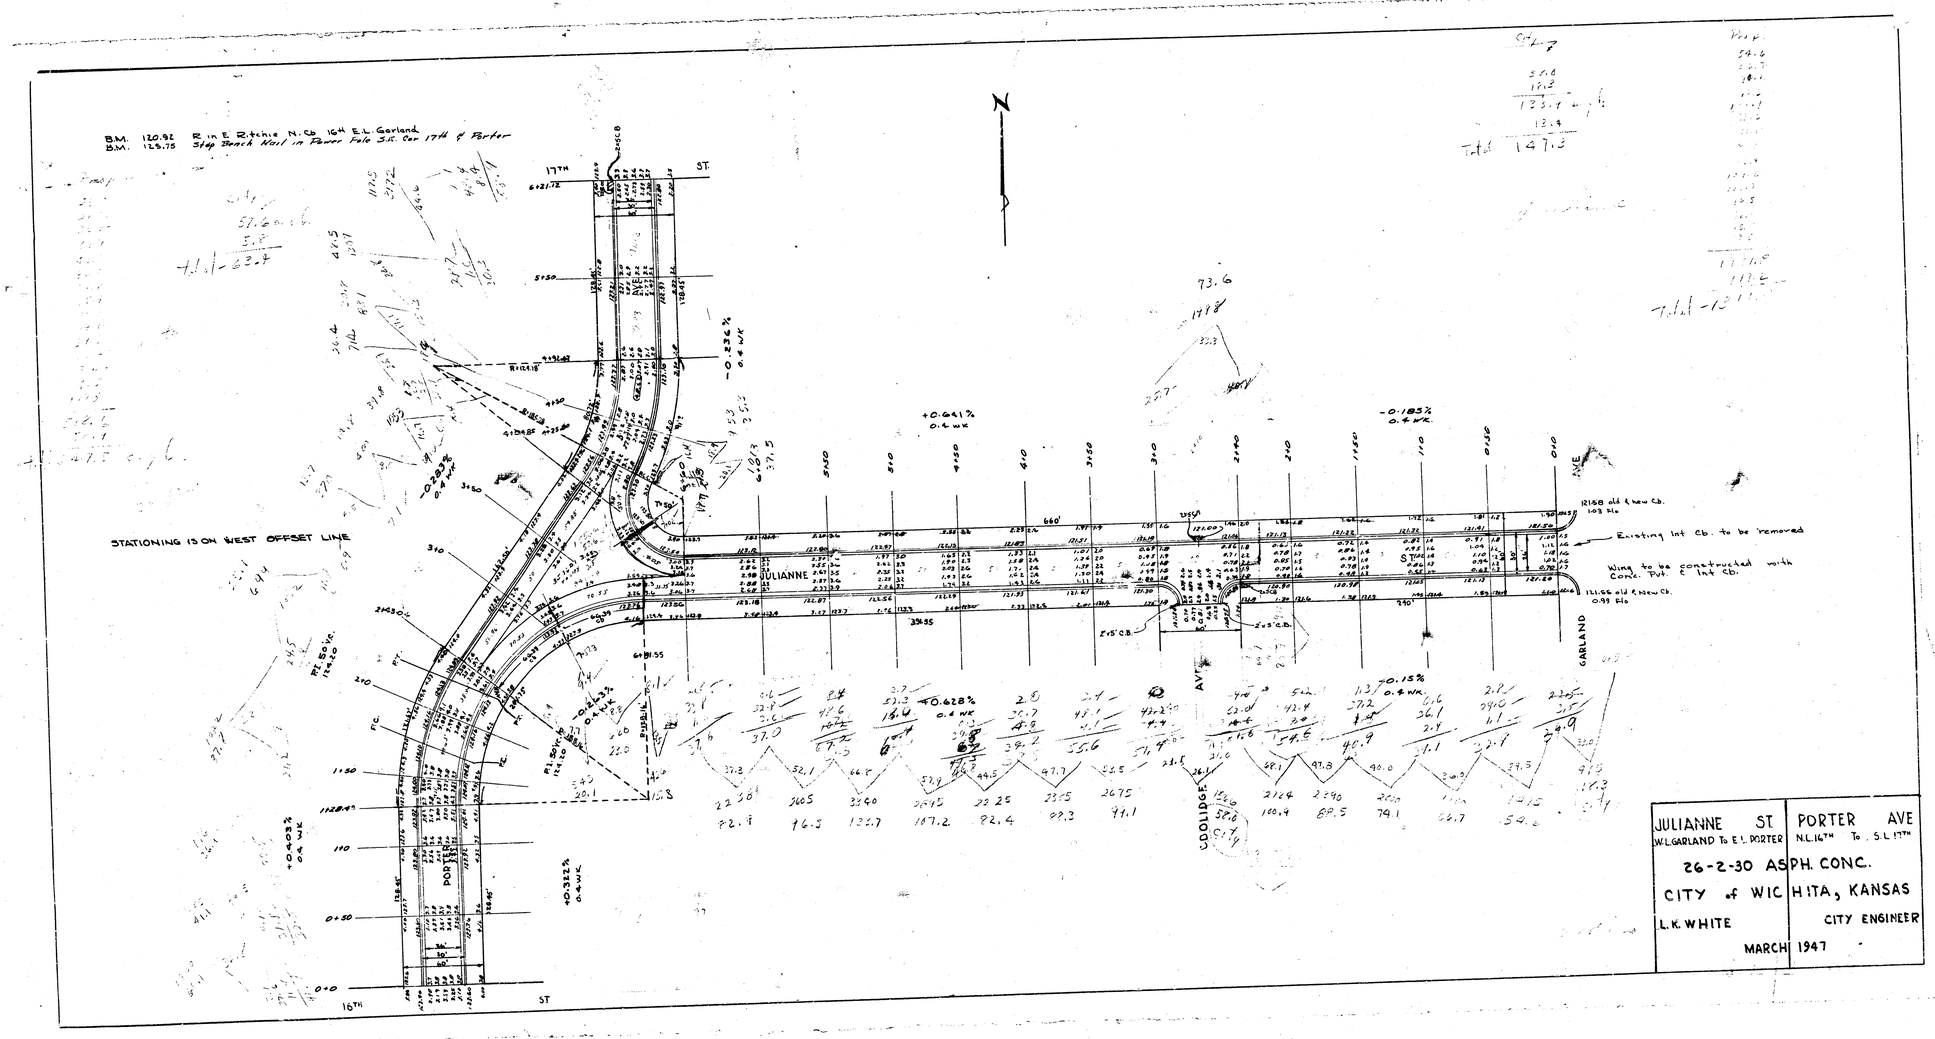
B.M. 120.92 R. in E. Ritchie N. Cb. 16th E.L. Garland
B.M. 125.75 Step Bench Wall in Power Pole S.E. Cor 17th & Porter
STATIONING IS ON WEST OFFSET LINE
JULIANNE
PORTER
COOLIDGE
GARLAND
AVE
17TH ST.
16TH ST
Existing Int. Cb. to be removed
Wing to be constructed with Conc. Put. & Int. Cb.
JULIANNE ST.
W.L. GARLAND To E.L. PORTER
PORTER AVE
N.L. 16TH To S.L. 17TH
26-2-30 ASPH. CONC.
CITY of WICHITA, KANSAS
L.K. WHITE
CITY ENGINEER
MARCH 1947