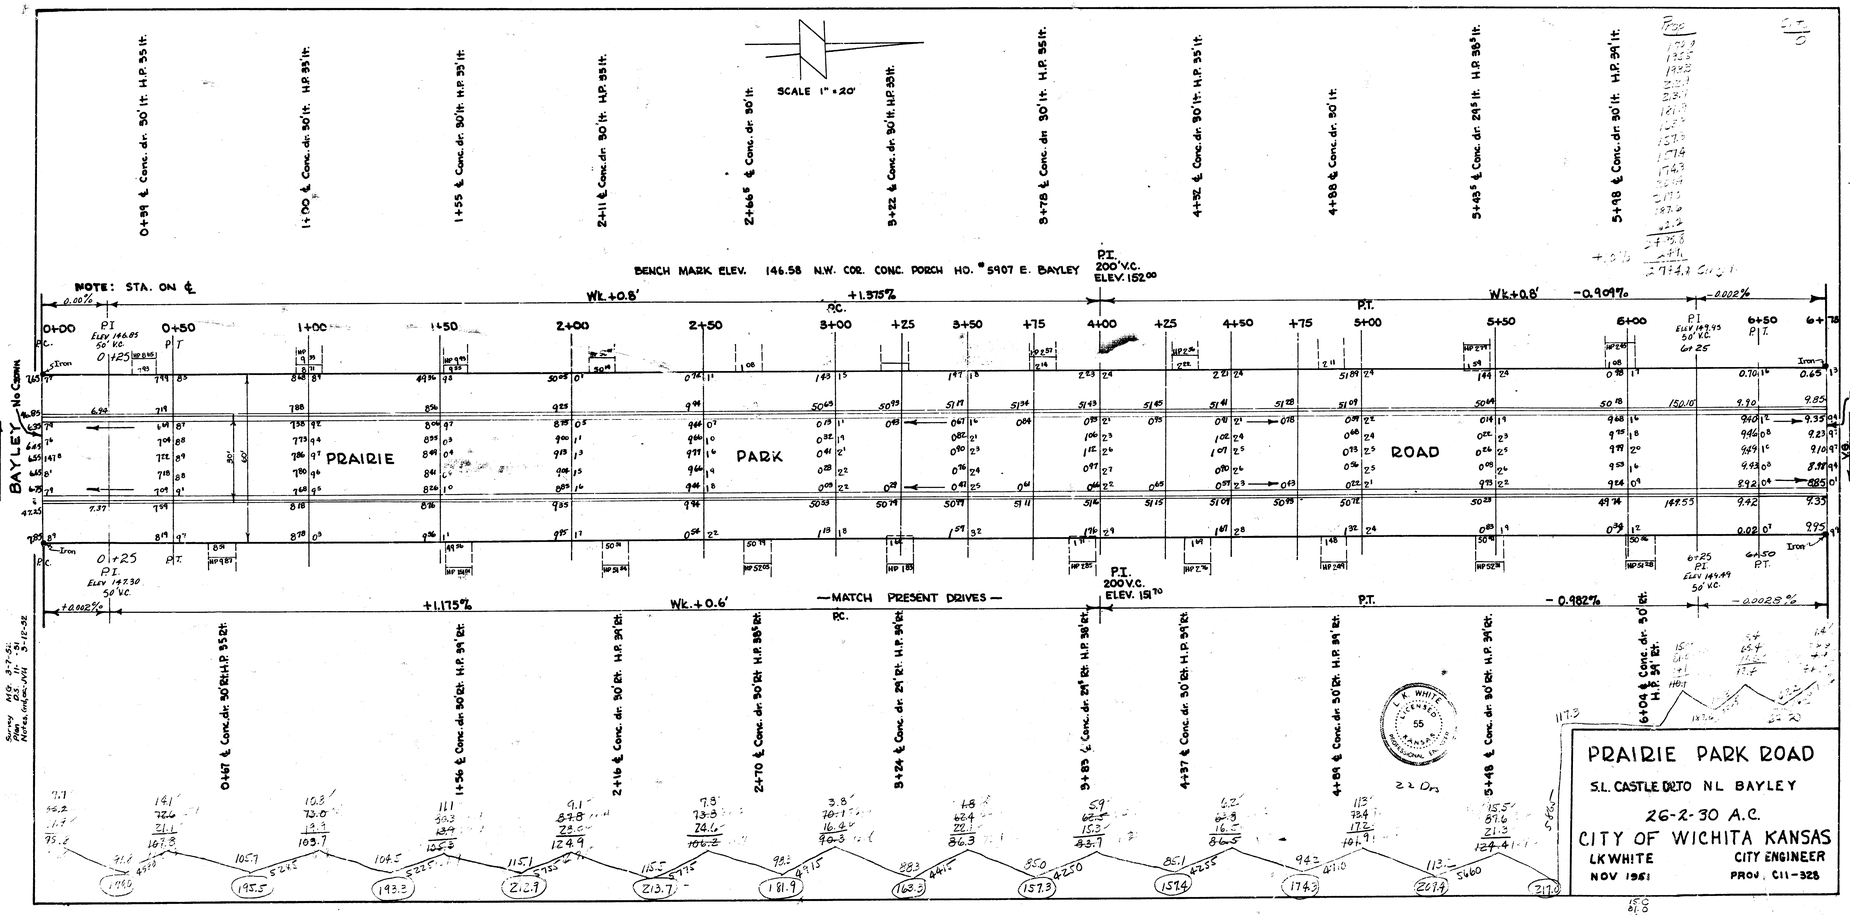
SCALE 1" = 20'
BENCH MARK ELEV. 146.58 N.W. COR. CONC. PORCH HO. # 5907 E. BAYLEY
NOTE: STA. ON ℄
P.I. 200' V.C. ELEV. 152.00
P.I. 200' V.C. ELEV. 151.70
—MATCH PRESENT DRIVES—
PRAIRIE PARK ROAD
BAYLEY
CASTLE
NO CROWN
S.L. CASTLE DR. TO NL BAYLEY
26-2-30 A.C.
CITY OF WICHITA KANSAS
L.K. WHITE
CITY ENGINEER
NOV 1961
PROJ. C11-328
22 Drs