
B.M. 98.695 CITY STD. 4' W. & 34' N OF ℄ SENECA & REGAL
B.M. 100.34 S.E. COR. CONC. PORCH HO# 1120 REGAL
B.M. 99.33 S.E. COR CONC. PORCH HO# 1312 REGAL
BASE LINE ON ℄

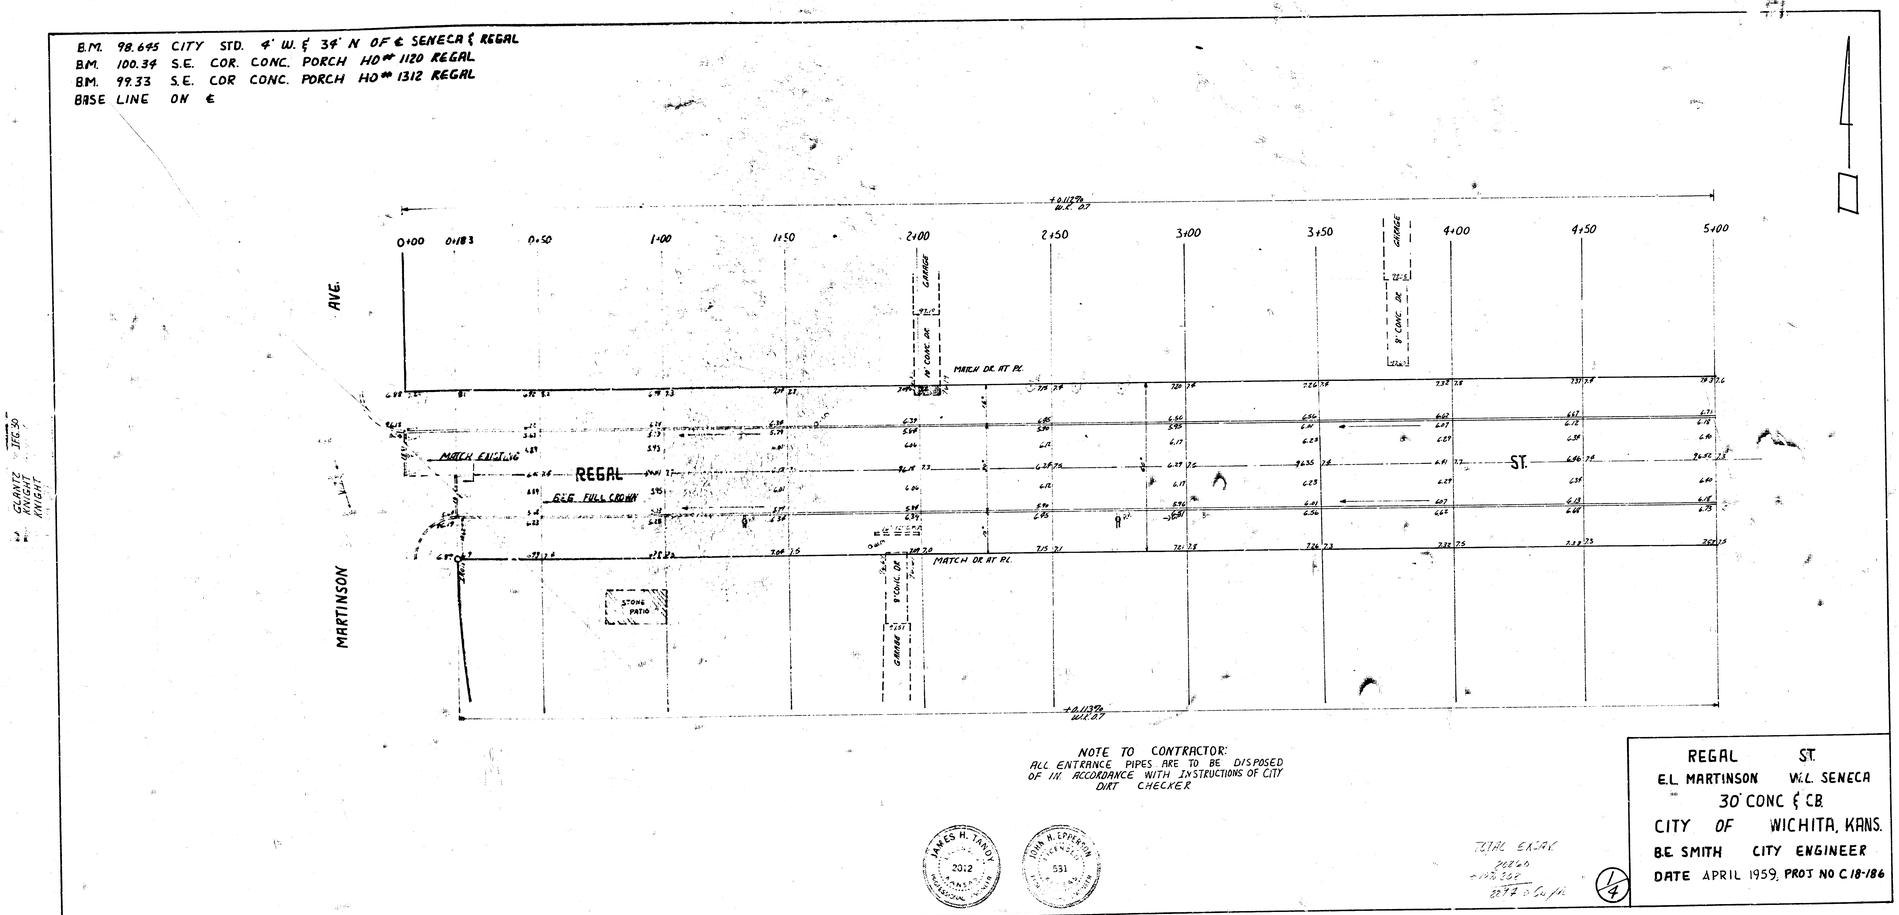

NOTE TO CONTRACTOR:
ALL ENTRANCE PIPES ARE TO BE DISPOSED OF IN ACCORDANCE WITH INSTRUCTIONS OF CITY DIRT CHECKER

JAMES H. TANDY 2012 KANSAS REGISTERED LANDSCAPE ARCHITECT

JOHN M. EPPERSON 551 REGISTERED LAND SURVEYOR KANSAS

TOTAL EARTH
PAVED
UNPAVED
SQ. FT.

1/4

REGAL ST.
E.L. MARTINSON W.L. SENECA
30' CONC ℄ C.B.
CITY OF WICHITA, KANS.
B.E. SMITH CITY ENGINEER
DATE APRIL 1959, PROJ NO C-18-186