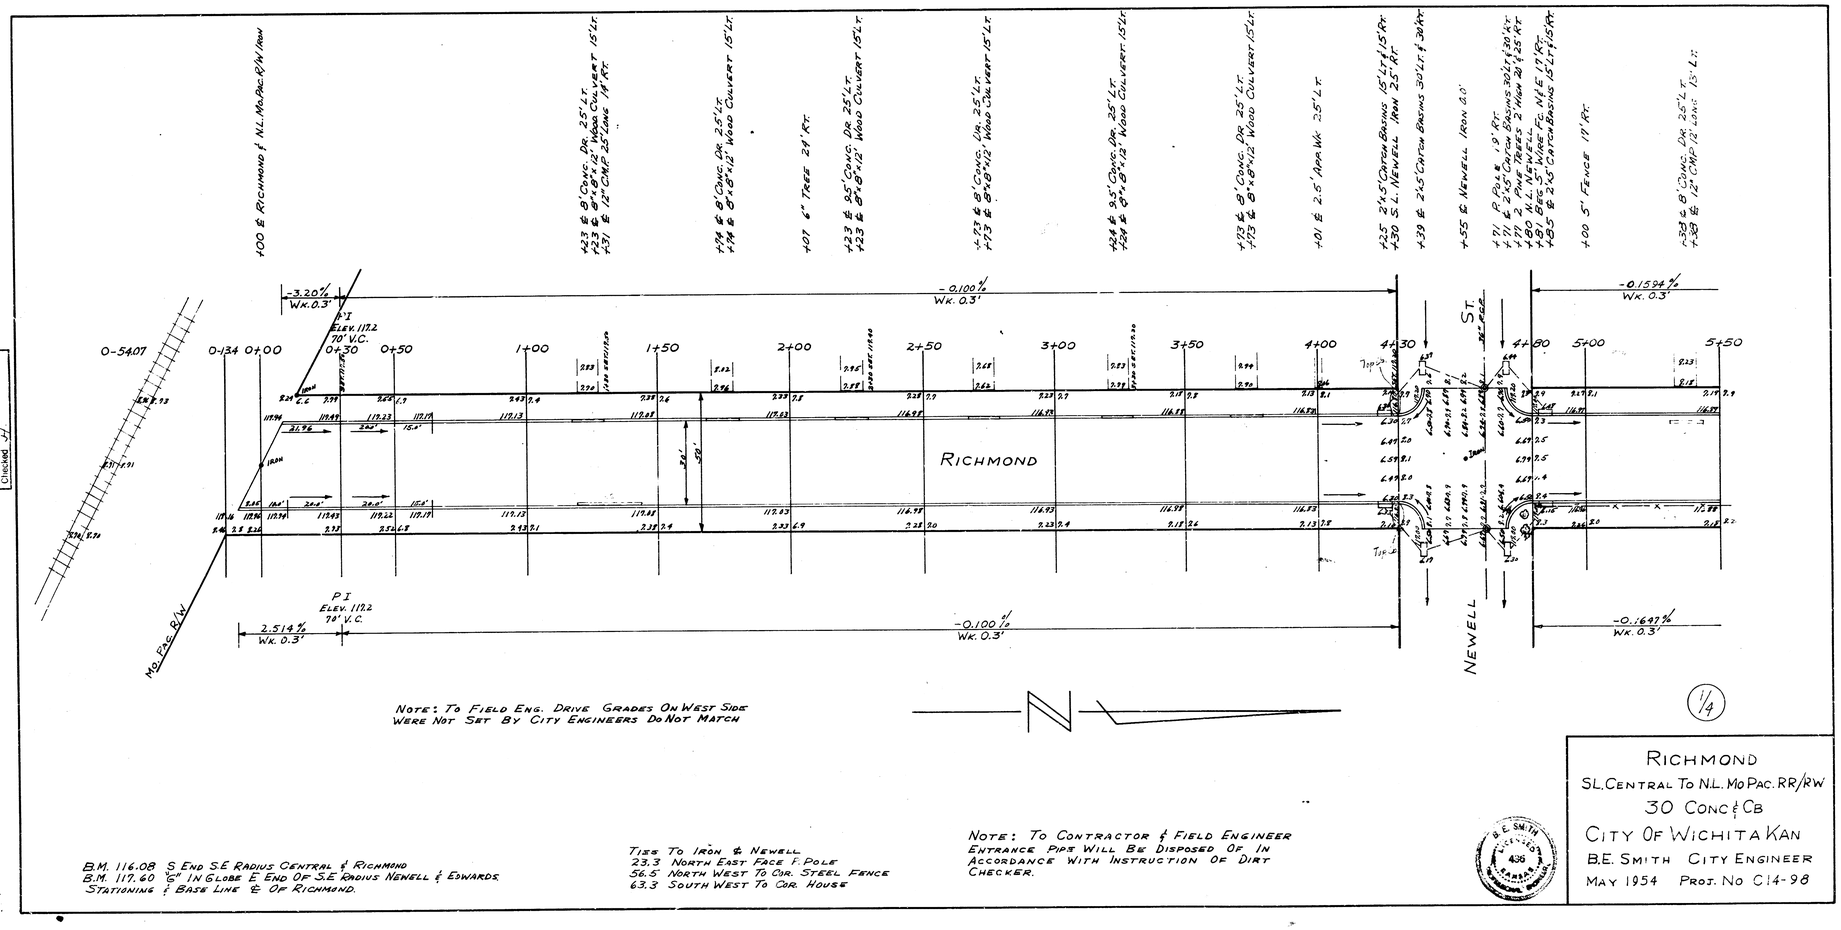


Note: To Field Eng. Drive Grades On West Side Were Not Set By City Engineers Do Not Match

B.M. 116.08 S. End S.E. Radius Central & Richmond
B.M. 117.60 "S" In Globe E. End Of S.E. Radius Newell & Edwards
Stationing & Base Line & Of Richmond.


Ties To Iron & Newell
23.3 North East Face P. Pole
56.5 North West To Cor. Steel Fence
63.3 South West To Cor. House

Note: To Contractor & Field Engineer
Entrance Pipe Will Be Disposed Of In Accordance With Instruction Of Dirt Checker.

B.E. Smith Surveyor 436 Kansas

Richmond

Sl. Central To N.L. Mo Pac. RR/RW
30 Conc & CB
City Of Wichita Kan
B.E. Smith City Engineer
May 1954 Proj. No C14-98

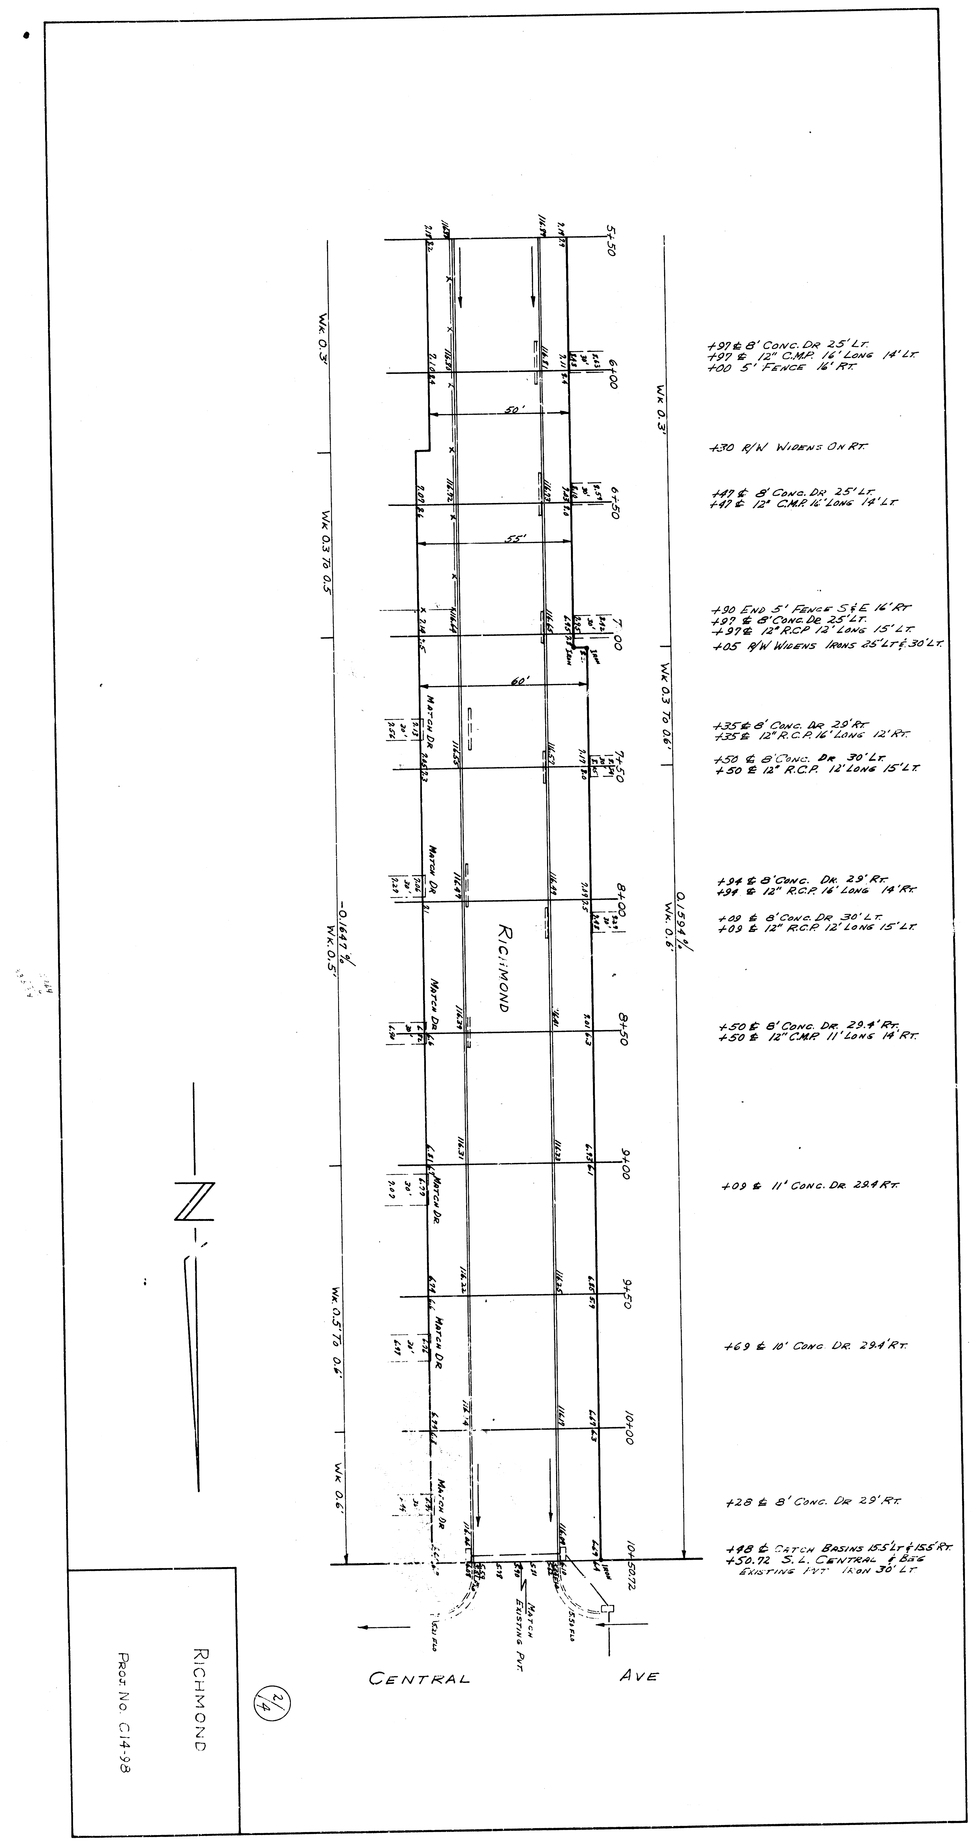

RICHMOND

PROJ. NO. C14-98

2/4