
B.M. 108.406 STEPBENCH E.S. H.L.P. N.W. MERTON & RICHMOND
B.M. 108.45 "N" IN MUELLER FIRE PLUG N.E. RICHMOND & HARRY

SCALE: 1"=20'

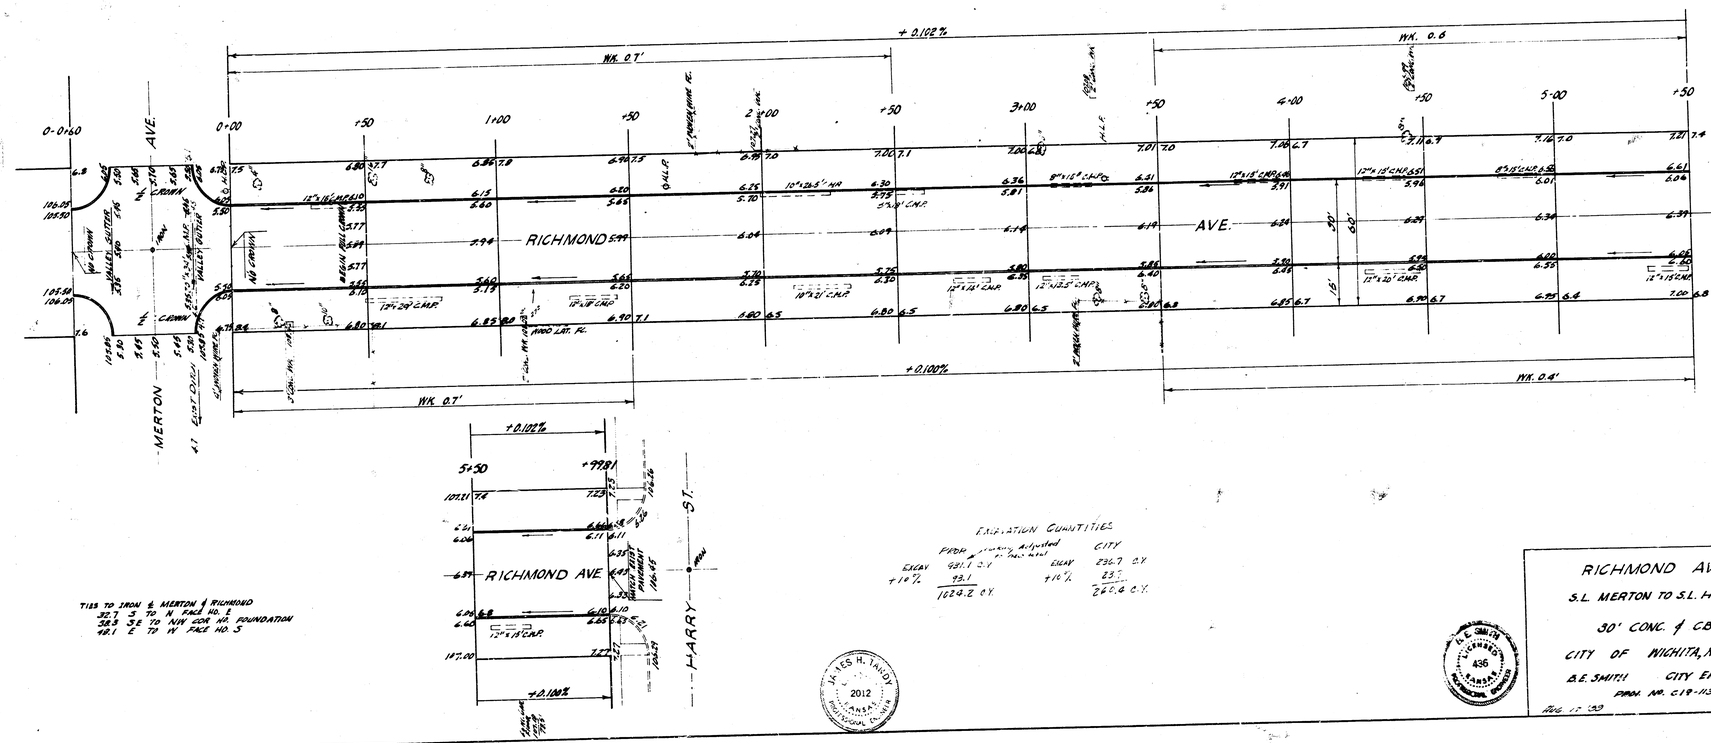

TIES TO IRON & MERTON & RICHMOND
32.7 S TO N FACE NO. E
38.5 S.E TO N.W. COR. NR. FOUNDATION
98.1 E TO W FACE NO. S

EXCAVATION QUANTITIES

	PROP.	Adjusted		CITY
EXCAV	981.1 C.Y.		EXCAV	236.7 C.Y.
+10%	98.1		+10%	23.7
	1624.2 C.Y.			260.4 C.Y.

JAMES H. TAYLOR 2012 KANSAS PROFESSIONAL ENGINEER

A.E. SMITH RICHMOND 436 KANSAS REGISTERED ENGINEER

RICHMOND AVE

S.L. MERTON TO S.L. HARRY

30' CONC. & C.B.

CITY OF WICHITA, KANSAS

A.E. SMITH CITY ENGINEER

PROJ. NO. C19-113

AUG. 17 '39