

BM. 137.54 STD. NW. COR. MT. VERNON & EDGEMOOR
BM. 140.53 "M" IN MUELLER TOP HYD. S.W. COR. FUNSTON & RIDGEWOOD

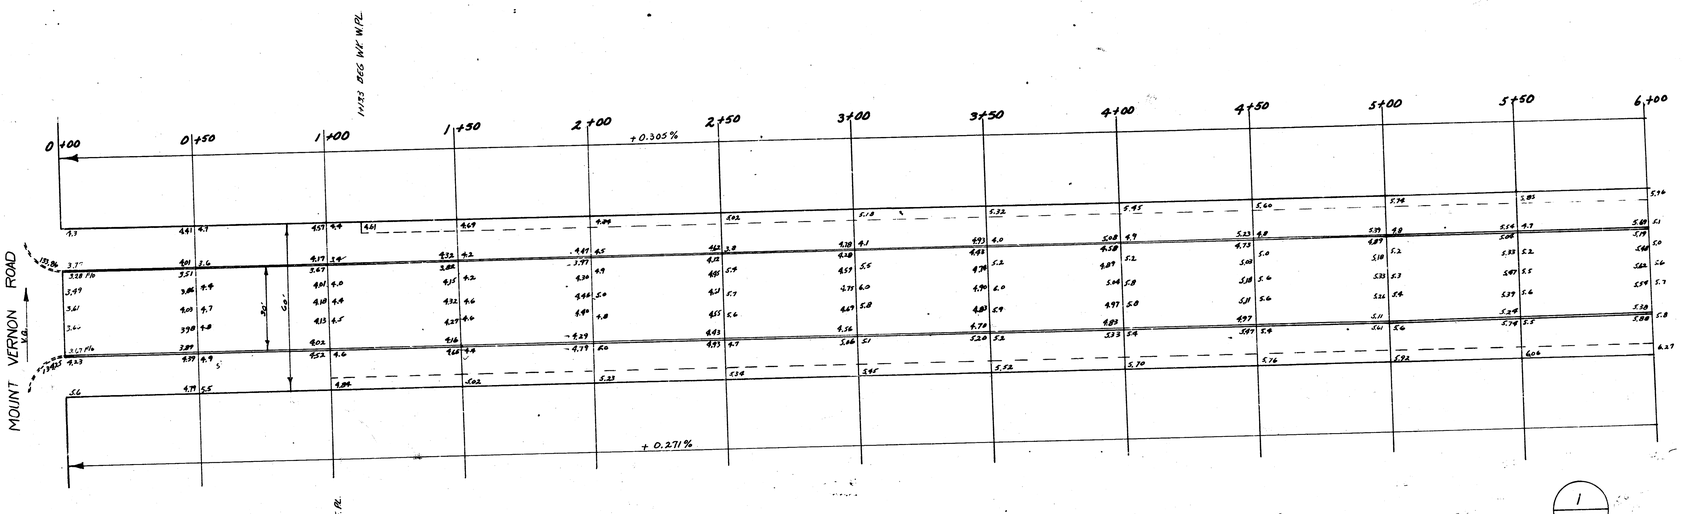

1/2

RIDGEWOOD DRIVE
N.L. MT. VERNON To S.L. FUNSTON
30' Conc & Cb.
CITY OF WICHITA, KANSAS
L.K. WHITE CITY ENGINEER
APRIL 1952 PROJ NO C-11-312

L. K. WHITE REGISTERED 55 KANSAS PROFESSIONAL ENGINEER

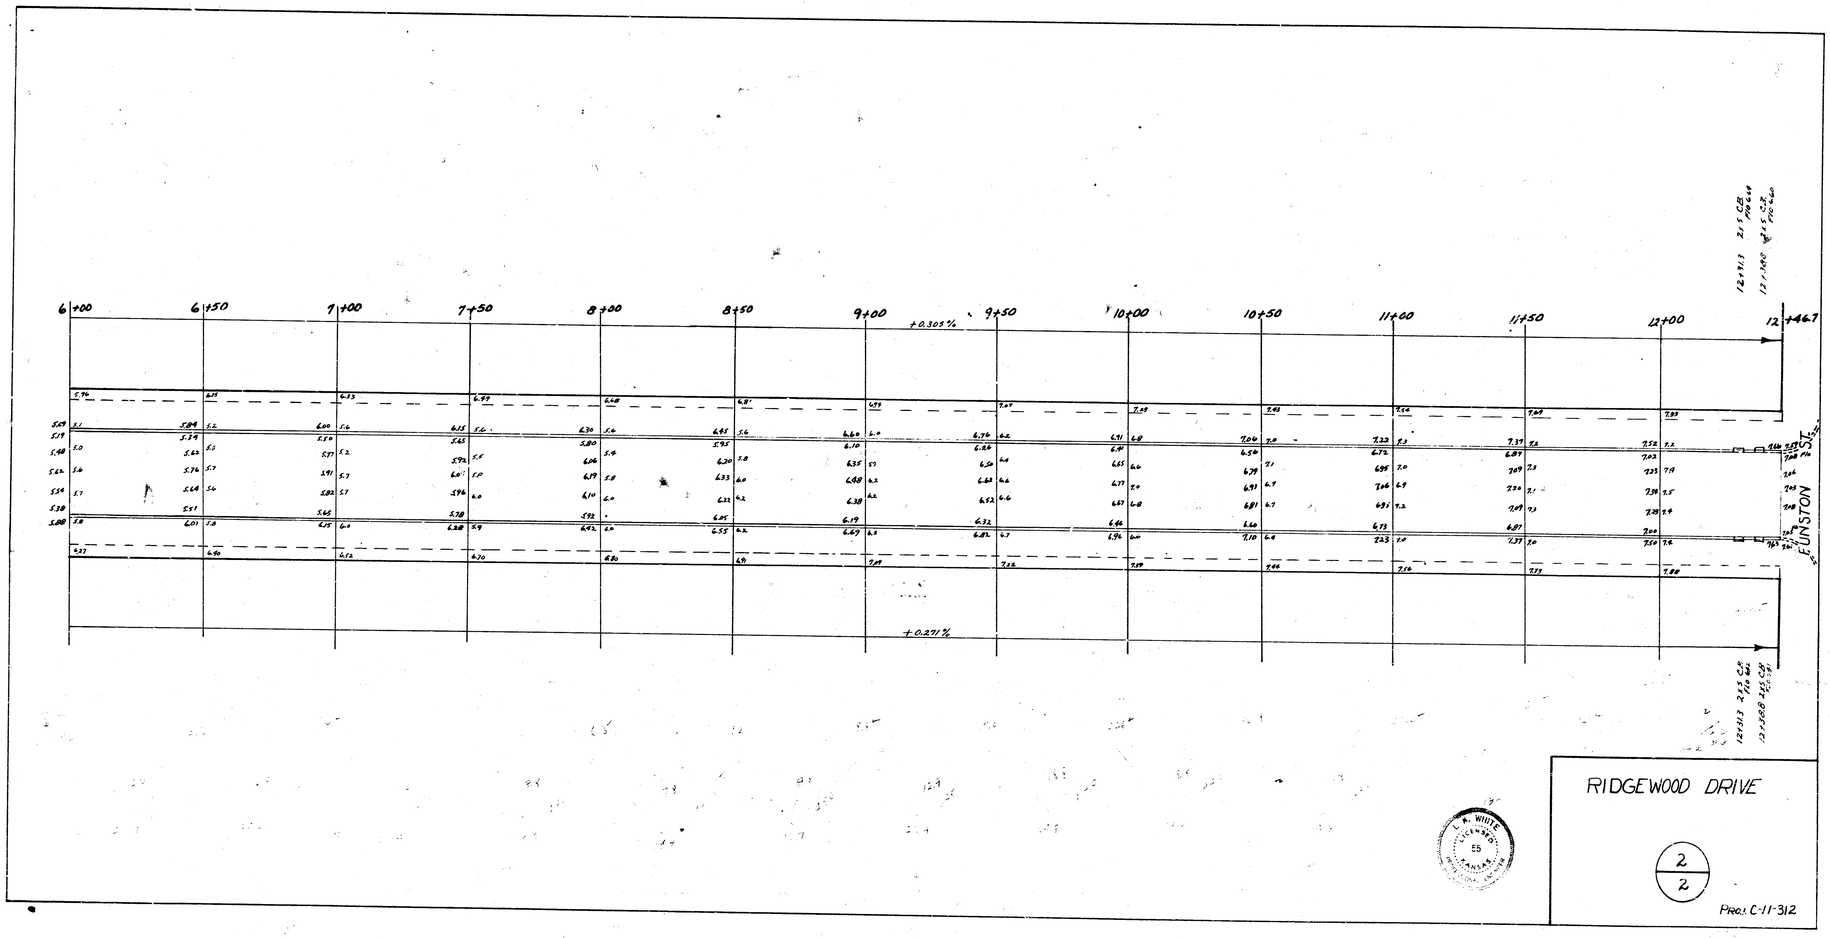

RIDGEWOOD DRIVE

2
2

PROJ. C-11-312