B.M. 1524.99 R.R. Spike in R.R. East Side Rock Road and South Line Funston extended East.

Proposed Farmers Insurance Building

Scale: 1" = 20'

LOT 8 ROCK ROAD ADDITION

Asphaltic Mat. Approach "By Others"

Contractor to regrade backslope to ditch flo.

Appr. Mat. Hookup to be constructed by "City of Wichita"

FUNSTON

ROCK ROAD

Existing Concrete

Match

Match

Construct 5" Asphaltic Concrete Accel-Decel. Lane.

0+00 0+50 1+00 1+50 2+00 2+50 3+00 3+34.50

RECOMMENDED FOR APPROVAL

City Approval 4-9-82

CITY OF WICHITA

4-8-82

for all costs of inspection

TEMPORARY ACCEL-DECEL LANE TO SERVE LOT 8, ROCK ROAD ADDITION.
CITY OF WICHITA, KS.
PROJECT NO.
472-76-245-80000-000-000-008

BAUGHMAN COMPANY, P.A.
SURVEYING & ENGINEERING
316/262-7271 • 330 LAURA • WICHITA, KANSAS 67211


1/4

FILMED FROM THE BEST AVAILABLE COPY ....

B.M. 154.99 RR Spike in RR East Side Rock Road and South Line Funston extended East.

Proposed Farmers Insurance Building

Scale: 1" = 20'

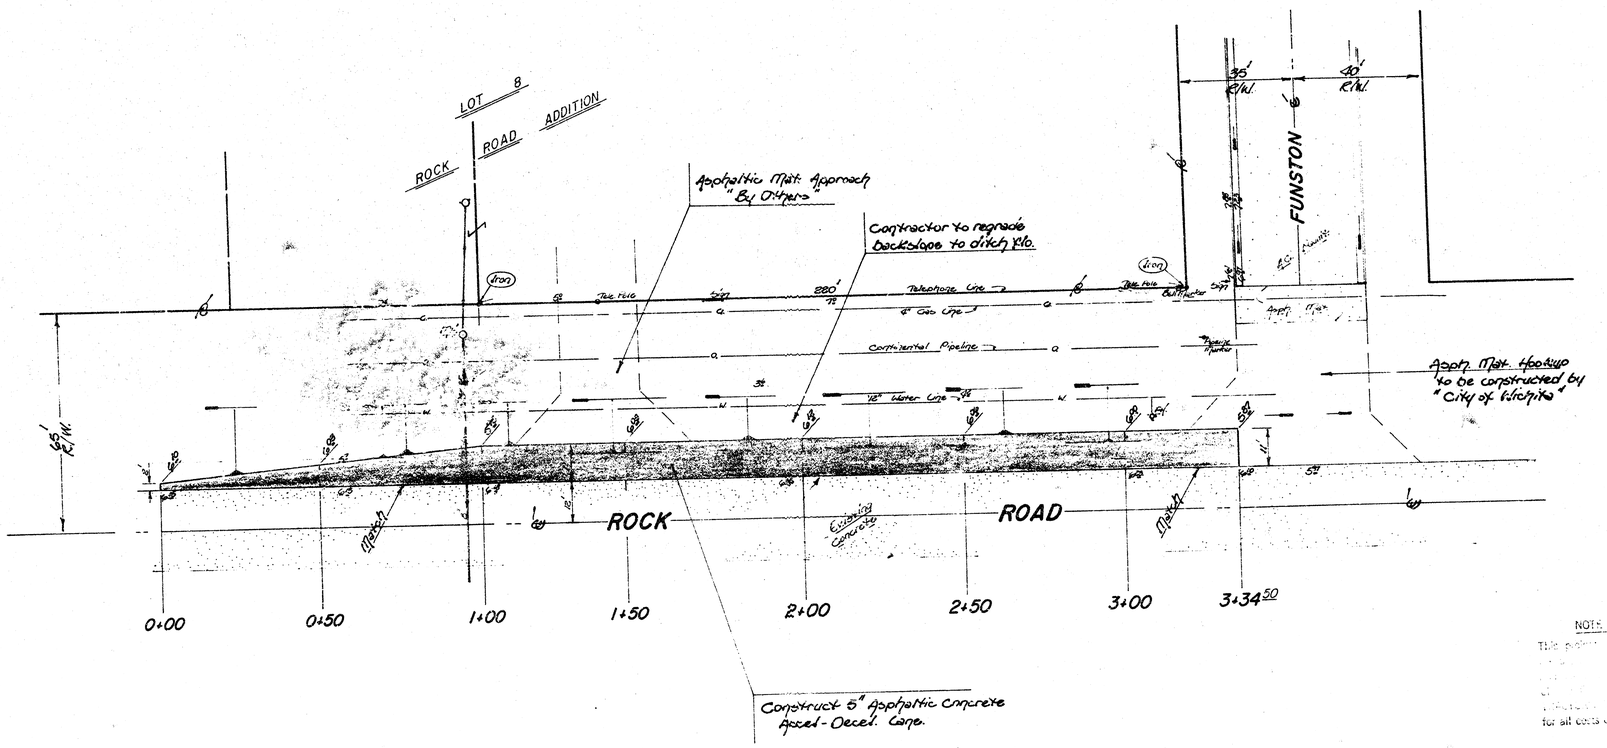

APPROVED FOR INSTALLED
CITY OF WICHITA
Asphalt Approaches 4-9-82

NOTE TO CONTRACTOR
This project ... for all costs of ... specified.

CITY OF WICHITA
APPROVED: Approved ...
Date 4-8-82
Engineering Dir.

TEMPORARY ACCEL-DECEL LANE TO SERVE LOT 8, ROCK ROAD ADDITION.
CITY OF WICHITA, KS.
PROJECT NO.
472-76-245-80000-000-000-008

BAUGHMAN COMPANY, P.A.
SURVEYING & ENGINEERING
316/262-7271 • 330 LAURA • WICHITA, KANSAS 67211


2/4

FILMED FROM THE BEST AVAILABLE COPY....

B.M. #52.99 R.R. Spk. in R.R. East Side Rock Road and South Line Funston extended East.

Proposed Farmers Insurance Building

Scale: 1" = 20'

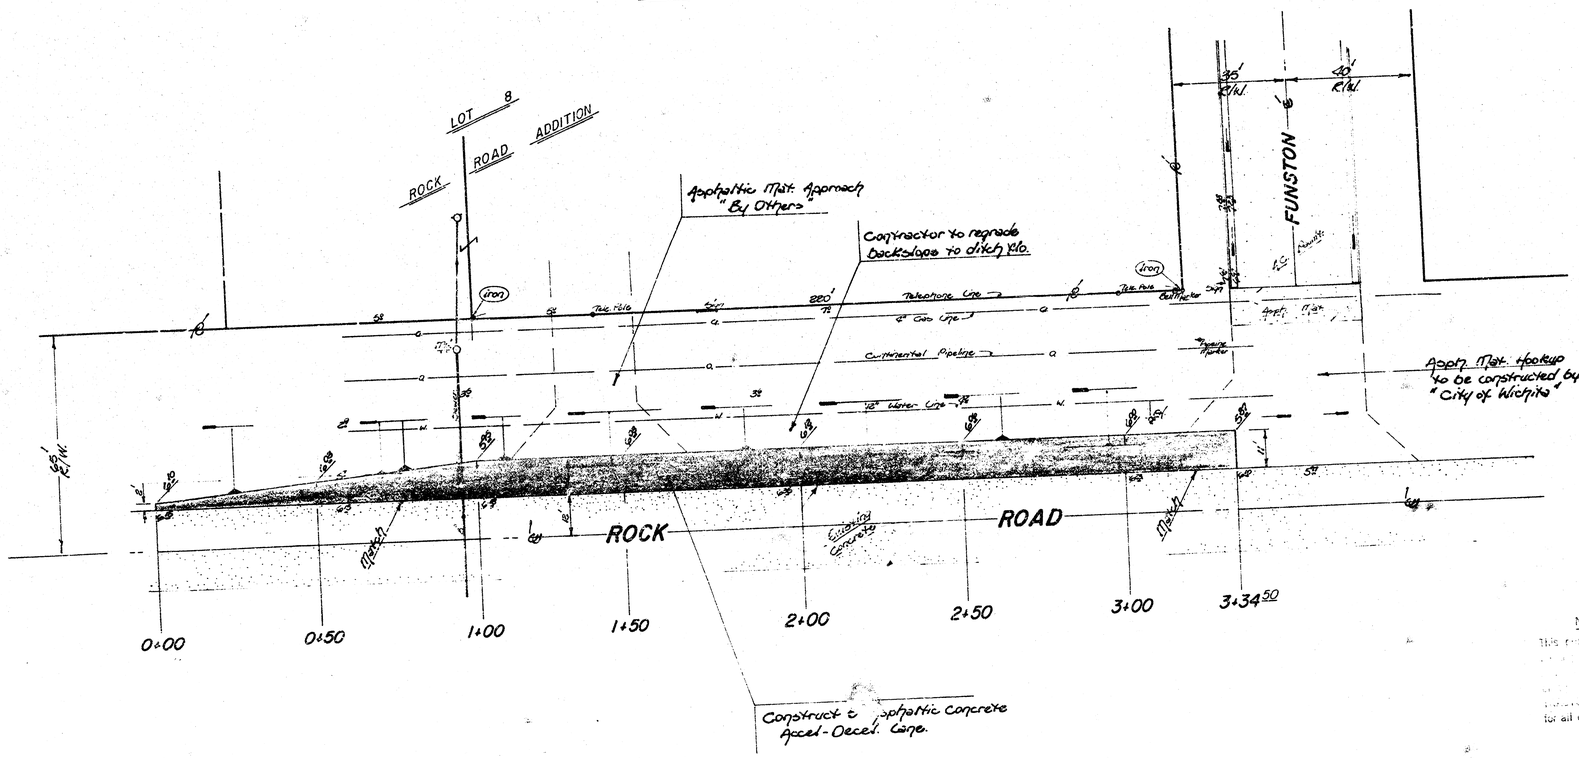

APPROVED AS NOTED
BY CITY ENGINEER OF WICHITA
Sewer Details
Driveway Approaches 4-8-82

CITY OF WICHITA
APPROVED:
Date 4-8-82
Engineering Div.

TEMPORARY ACCEL-DECEL LANE TO SERVE LOT 8, ROCK ROAD ADDITION.
CITY OF WICHITA, K.S.
PROJECT NO.
472-76-245-80000-000-000-008

BAUGHMAN COMPANY, P.A.
SURVEYING & ENGINEERING
316/262-7271 • 330 LAURA • WICHITA, KANSAS 67211


3/4

FILMED FROM THE BEST AVAILABLE COPY....

B.M. Elev. 1348.49 R.R. Spike in P.P. East Side Rock Road and South Line Kingston extended East.

Proposed Farmers Insurance Building

Scale: 1" = 20'

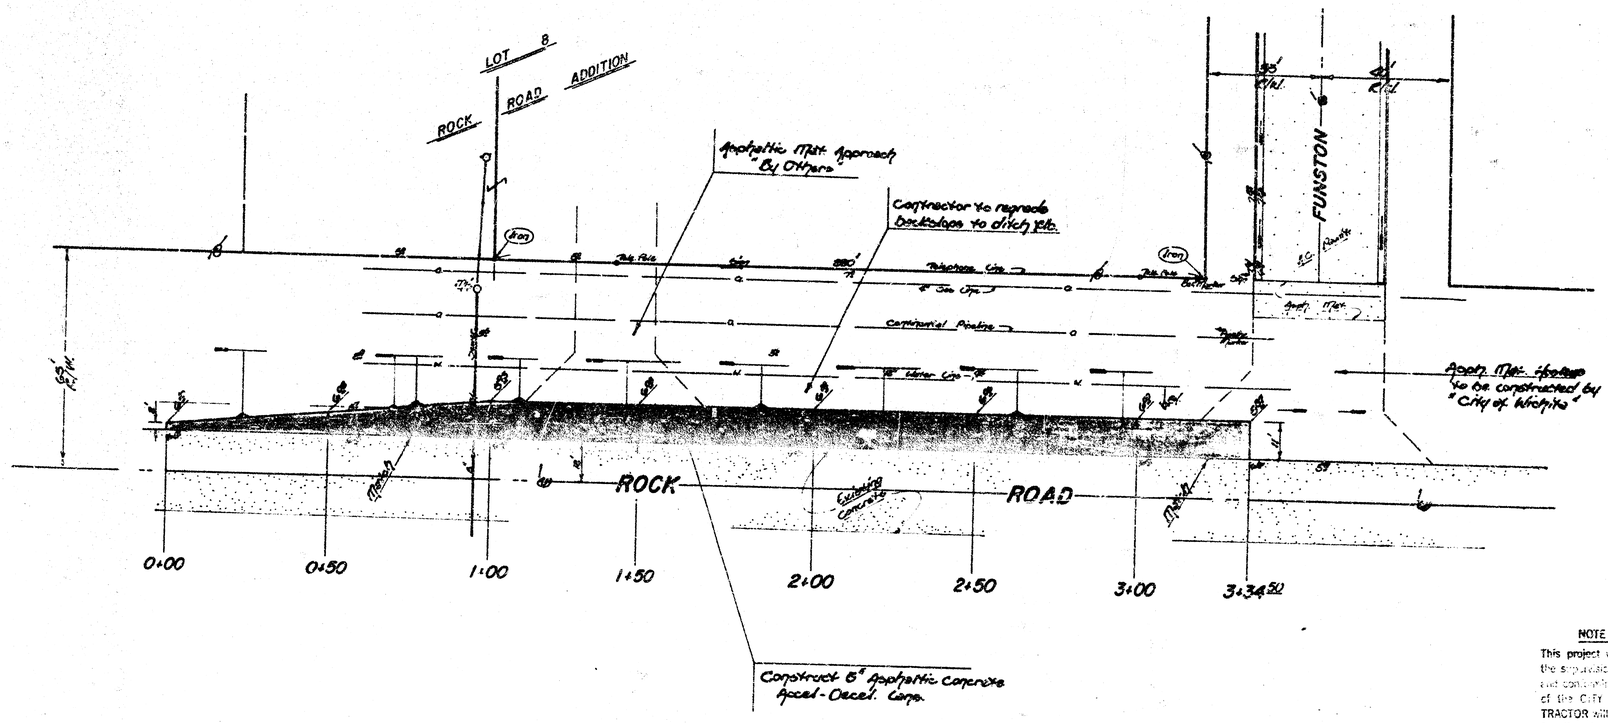

APPROVED AS NOTED
By CITY ENGINEER OF WICHITA
Sanitary Sewers
Storm Sewers
Driveway Approaches 4-9-82 JK

NOTE TO CONTRACTOR

This project will be constructed under the supervision of the CITY ENGINEER and according to the Standard Specifications of the CITY OF WICHITA. The CONTRACTOR will prepay the City of Wichita for all costs of Inspection.

CITY OF WICHITA
APPROVED: Approval does not relieve the ... from any responsibility ... deviations from the ... ments or for any omissions of ... equipment, work or ...
Date 4-8-82
Engineering Div. JK

TEMPORARY ACCEL-DECEL LANE TO SERVE LOT 8, ROCK ROAD ADDITION.
CITY OF WICHITA, KS.
PROJECT NO.
472-76-245-80000-000-000-008

BAUGHMAN COMPANY, P.A.
SURVEYING & ENGINEERING
[illegible] • 230 LaSalle • Wichita, Kansas [illegible]

FILMED FROM THE BEST AVAILABLE COPY