
K-12

B.M. 80# SPIKE IN S.W. SIDE FCE COR. POST 150'N. N.E. COR. OF COUNTRYSIDE PLAZA 145.11
B.M. COR. WK. INT. OF W.L. ROOSEVELT & S.L. COUNTRYSIDE PLAZA - 146.19

SCALE: 1"=20'

— TOTAL EXCAVATION —

	PROP.	CITY
	2740.6	531.1
+10%	274.1	53.1
	3014.6 cu.yds.	584.2 co.yds.

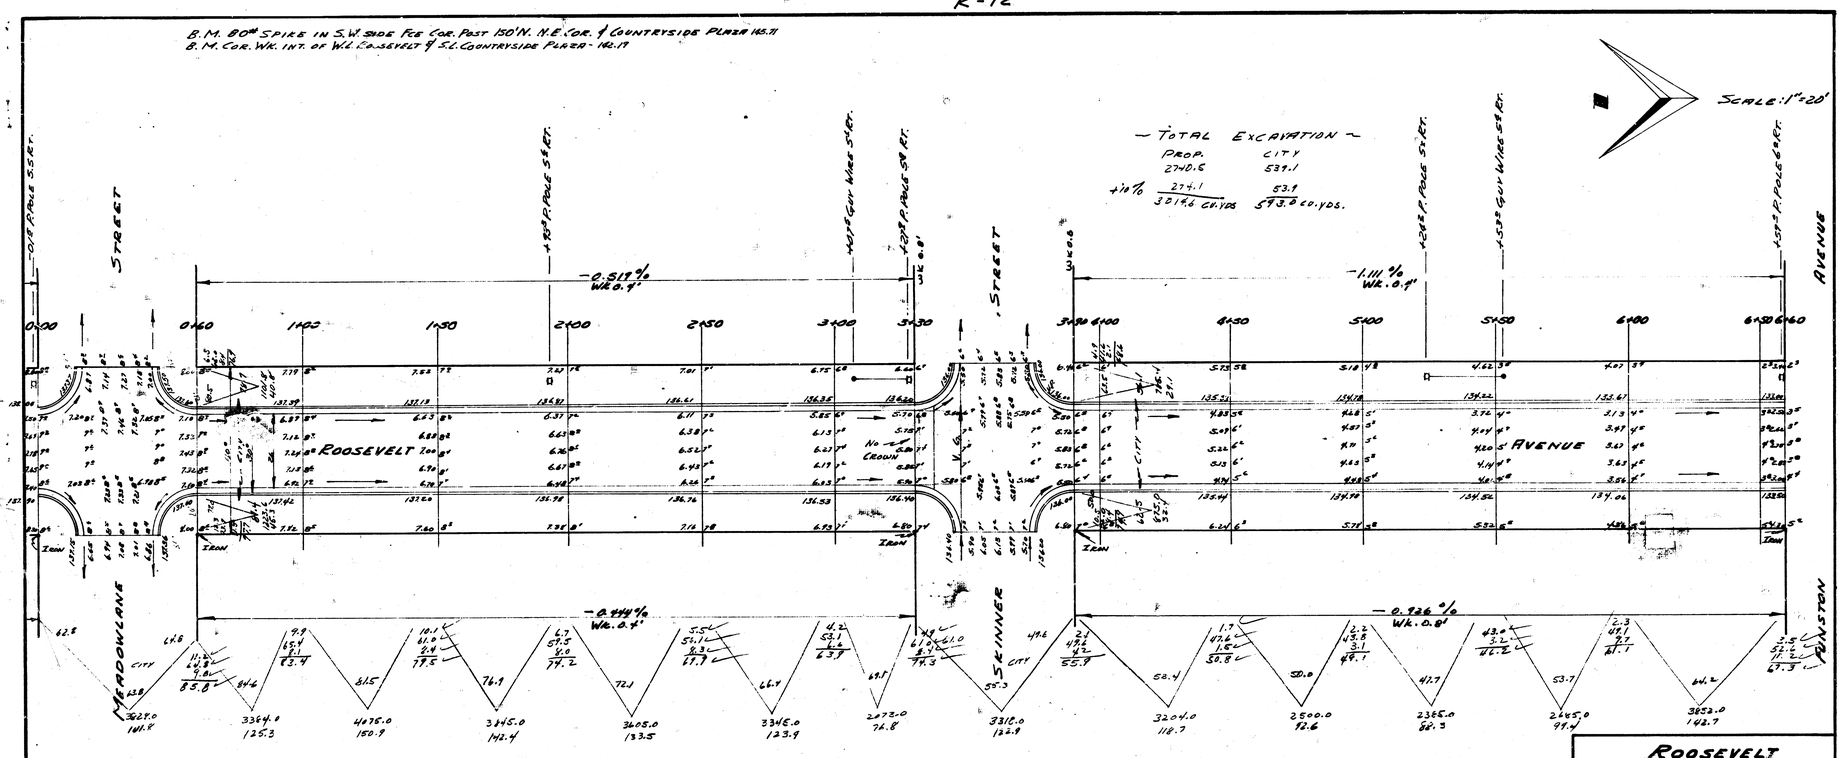

NOTE: CHAINING ON W.R.

D. E. SMITH LICENSED 436 KANSAS PROFESSIONAL ENGINEER

1/3

ROOSEVELT
S.L. OSIE TO S.L. MEADOWLANE
26-2-30 A.C.
CITY OF WICHITA, KANSAS
L.K. WHITE CITY ENGINEER
JULY 1952 PROJ. NO C12-25

B.M. Cor. WK. INT. OF WL. ROOSEVELT & S.L. COUNTRYSIDE PLAZA-1229

SCALE: 1"=20'

FUNSTON AVENUE

ROOSEVELT AVENUE

COUNTRYSIDE PLAZA

EXISTING PAVEMENT

NO CROWN

+3.14% WK. 0.8'

+2.79% WK. 0.8'

+1.37% WK. 0.4'

+1.34% WK. 0.4'


WK. GRAD FROM 1°TO 0.8' 10+50 TO 11+50

+1.34% WK. 0.4'

NOTE: CHAINING ON WK.

ROOSEVELT AVE.

2/3

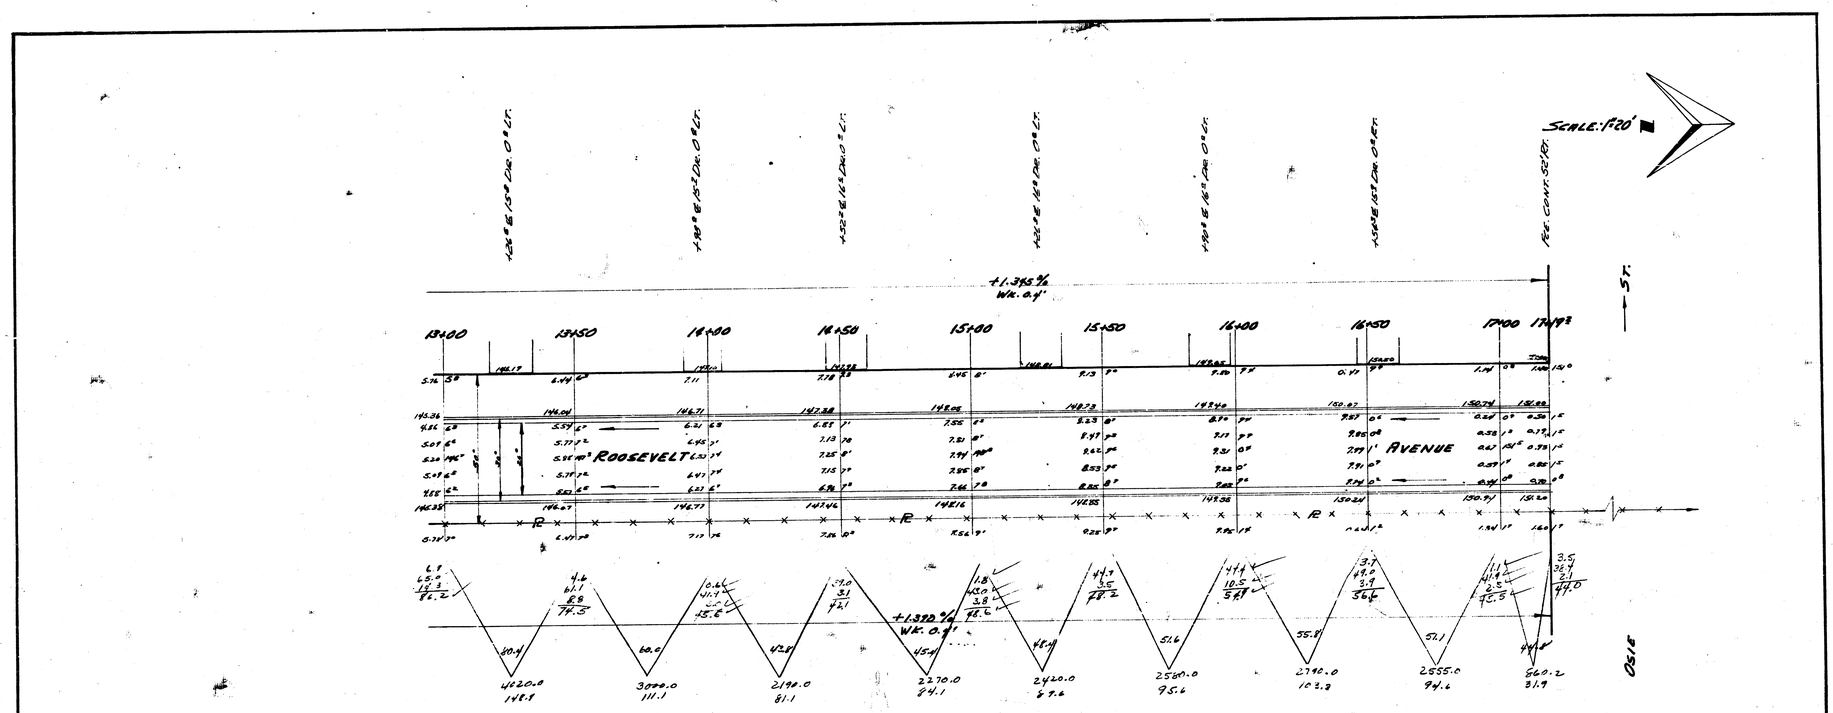
SCALE: 1"=20'
+1.39S%
Wk: 0.4'
+1.39S%
Wk: 0.4'
ROOSEVELT
AVENUE
13+00
13+50
14+00
14+50
15+00
15+50
16+00
16+50
17+00
17+93
PER CONT. SECTION
5 Yr.
NOTE: CHAINING ON W. R.
ROOSEVELT
3/3

1 8 8 (15)