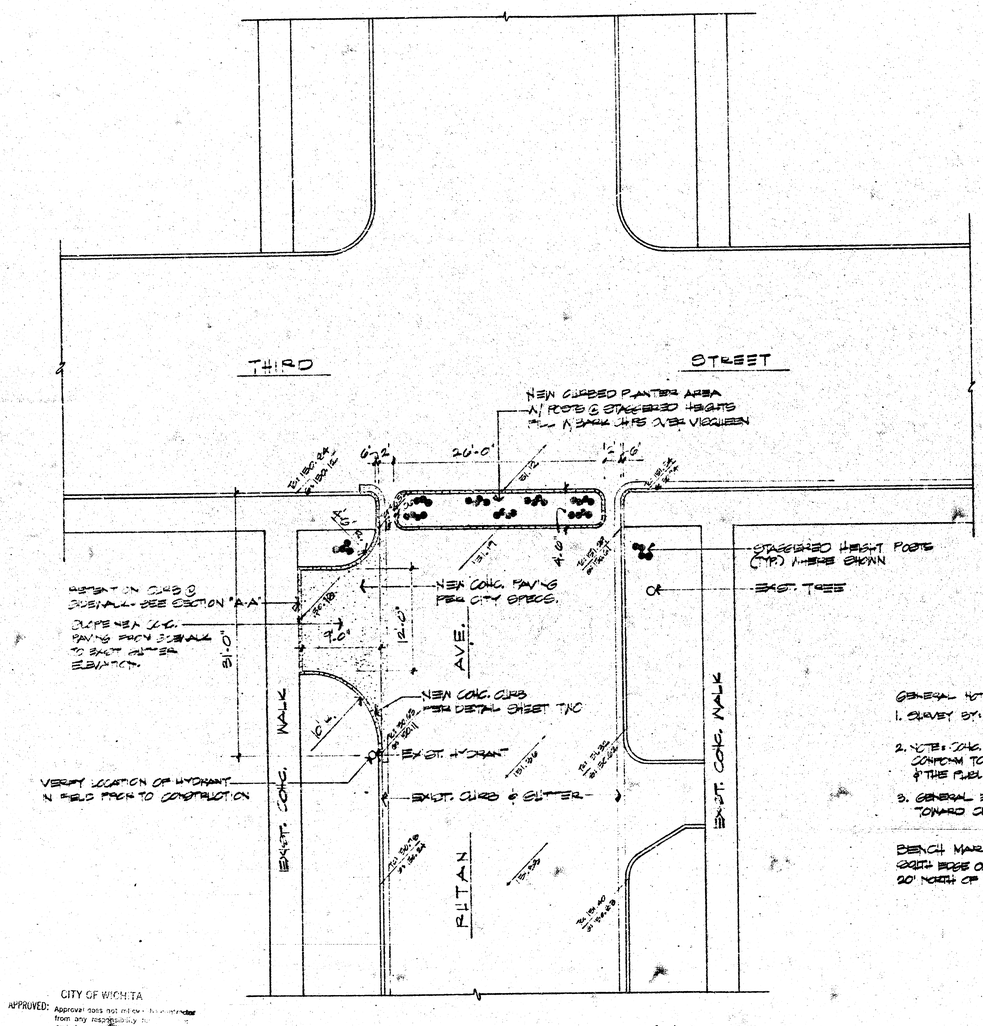


CITY OF WICHITA
APPROVED: Approval does not relieve [illegible] from any responsibility for [illegible] deviations therefrom [illegible] ments or to any violations of [illegible] equipment, or ordinances.
Date: 3-13-81
Engineering Div.:

NOTE TO CONTRACTOR
This project will be constructed under the supervision of the CITY ENGINEER and conforming to the SPECIFICATIONS of the CITY OF WICHITA. The CONTRACTOR will reimburse the City of Wichita for all cost of engineering, inspection.

GENERAL NOTES:
1. SURVEY BY: T.L. DANIEL R.L.S. NEWTON, KANSAS
2. NOTE: CONC. PAVING & ALL RELATED CONSTRUCTION SHALL CONFORM TO ALL SPECIFICATIONS OF CITY OF WICHITA, KANSAS & THE PUBLIC WORKS DEPT. OF CITY OF WICHITA, KANSAS
3. GENERAL EXIST. FLOW OF STORM RUN-OFF IS TO NORTH TOWARD CENTRAL, & WEST TO HILLSIDE

BENCH MARK:
EAST SIDE OF MANHOLE RING, 150' WEST & 20' NORTH OF N.W. CORNER 3RD & RITAN.
ELEV: 1417.10'

NORTH


"RITAN DIVERTER" THIRD @ RITAN WICHITA, KANSAS

3-1-81 DRAWN BY: CHECKED BY: Jon Eldridge

REVISED: 3-10-81


Jon Eldridge


1/2

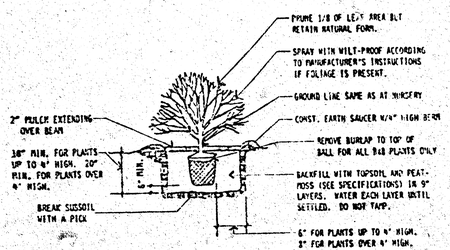

SHRUB PLANTING DETAIL

FOR BALL & BURLAP & CONTAINER PLANTS

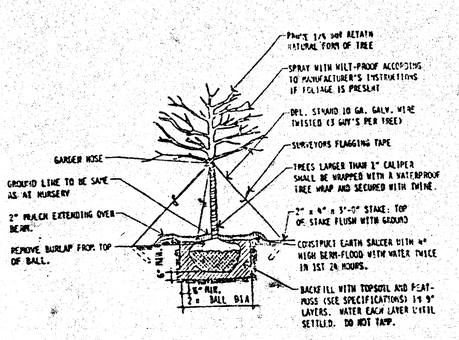


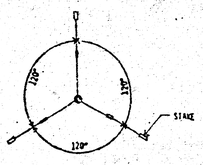

TREE PLANTING DETAIL


APPROVED: CITY OF WICHITA
Approval does not relieve the contractor from any responsibility for errors or deviations from the requirements of the engineering plans and specifications.
Date 5-13-81
Engineering Co.

NOTE TO CONTRACTOR
This project will be constructed under the supervision of the CITY ENGINEER and conforming to the SPECIFICATIONS of the CITY OF WICHITA. The Contractor will contact the City of Wichita [illegible] for scheduling of [illegible].

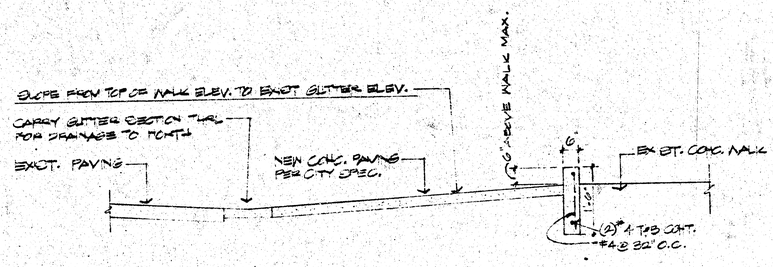

SECTION THRU TURN AROUND N.T.S.

SECTION "A-A"

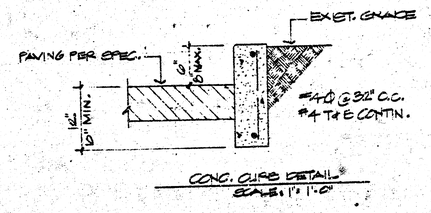

CONC. CURB DETAIL
SCALE: 1" = 1'-0"

"DETAILS" FOR "DIVERTER" THROUGH WICHITA, KANSAS

REV: 3-10-81

Jon Edelman 2/2