
B.M. 109.23 Standard @ Sheridan & Harry 36'W & 35'S Of Both &
B.M. 110.05 N.W. Corner Conc. Porch House 1602 St Paul. S.E. Cor. Harry & St. Paul.
B.M. 109.27 N.E. Corner Conc. Porch House 1709 St Paul.
B.M. 108.60 N.W. Corner Porch N Side House S.W. Corner St Paul & Gordon
Stationing On North East Prop. Line

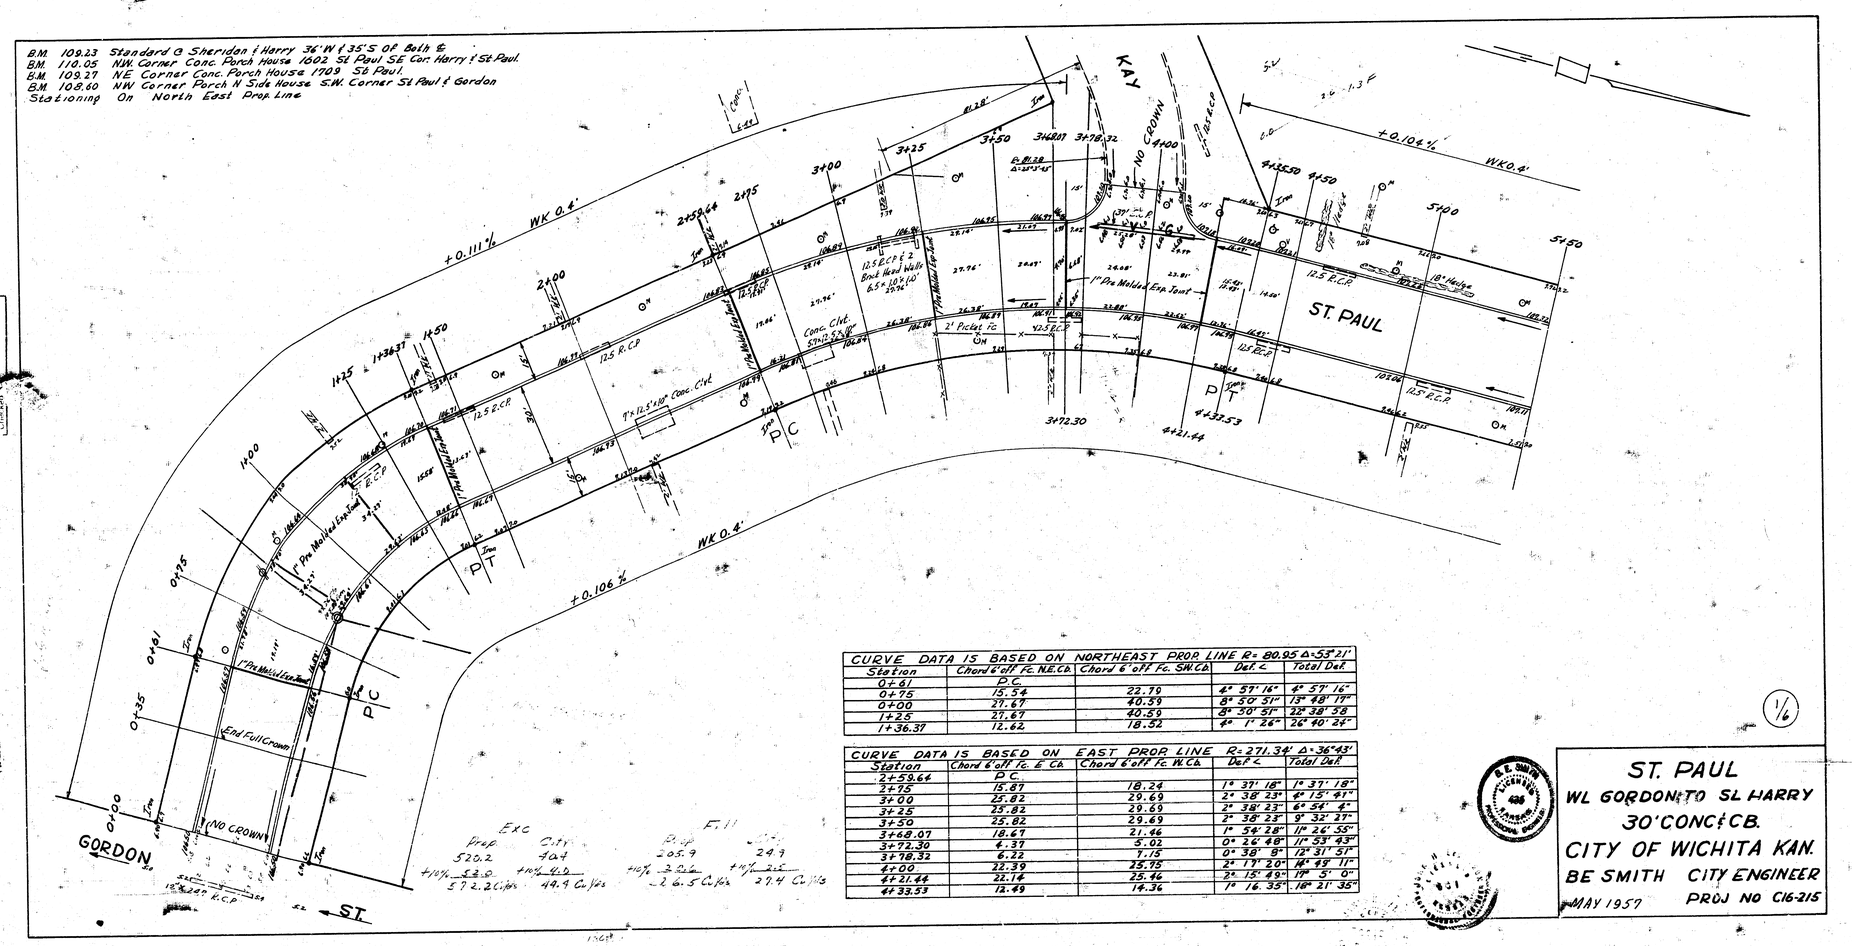

CURVE DATA IS BASED ON NORTHEAST PROP LINE R= 80.95 Δ=53°21'


Station	Chord 6'off Fc. NE Ch.	Chord 6'off Fc. SW Ch.	Def. ∠	Total Def.
0+61	P.C.			
0+75	15.54	22.79	4° 57' 16"	4° 57' 16"
0+00	29.67	40.59	8° 50' 51"	13° 48' 19"
1+25	27.67	40.59	8° 30' 57"	22° 38' 38"
1+36.37	12.62	18.52	4° 1' 26"	26° 40' 25"

CURVE DATA IS BASED ON EAST PROP LINE R= 271.34' Δ=36°43'

Station	Chord 6'off Fc. E Ch.	Chord 6'off Fc. W Ch.	Def. ∠	Total Def.
2+59.64	P.C.			
2+75	15.87	18.24	1° 37' 18"	1° 37' 18"
3+00	25.82	29.69	2° 38' 23"	4° 15' 41"
3+25	25.82	29.69	2° 38' 23"	6° 54' 4"
3+50	25.82	29.69	2° 38' 23"	9° 32' 27"
3+68.07	18.67	21.46	1° 54' 28"	11° 26' 55"
3+72.30	4.37	5.02	0° 26' 48"	11° 53' 43"
3+78.32	6.22	7.15	0° 38' 8"	12° 31' 51"
4+00	22.39	25.75	2° 17' 20"	14° 49' 11"
4+21.44	22.14	25.46	2° 15' 49"	17° 5' 0"
4+33.53	12.49	14.36	1° 16' 35"	18° 21' 35"


1/6

ST. PAUL
WL GORDON TO SL HARRY
30' CONC. C.B.
CITY OF WICHITA KAN.
BE SMITH CITY ENGINEER
MAY 1959 PROJ NO C16-215

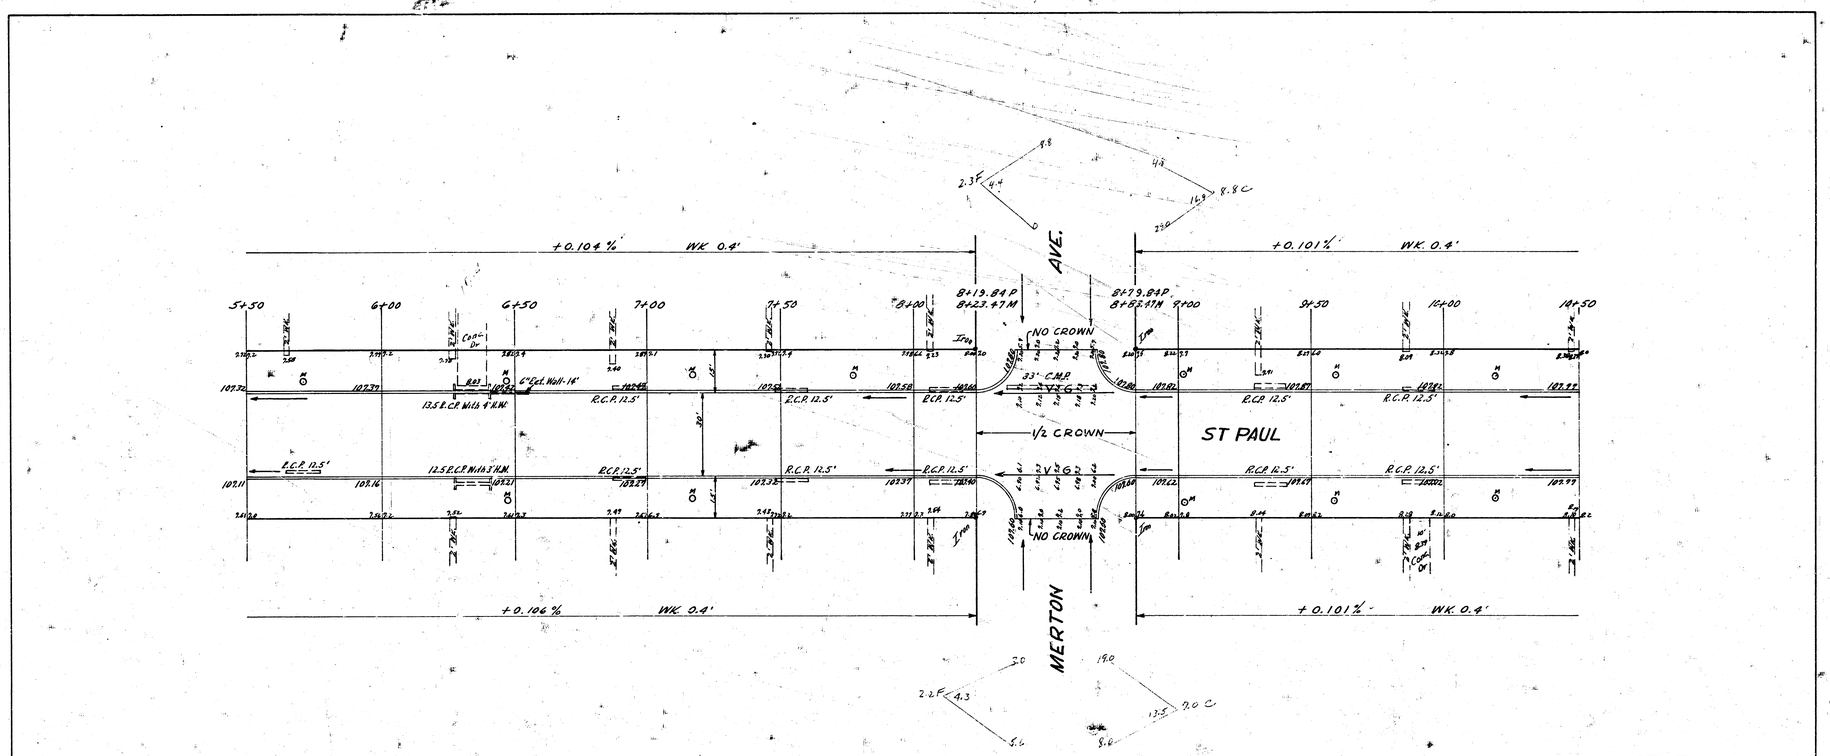

ST PAUL

W.L.GORDON TO SL HARRY

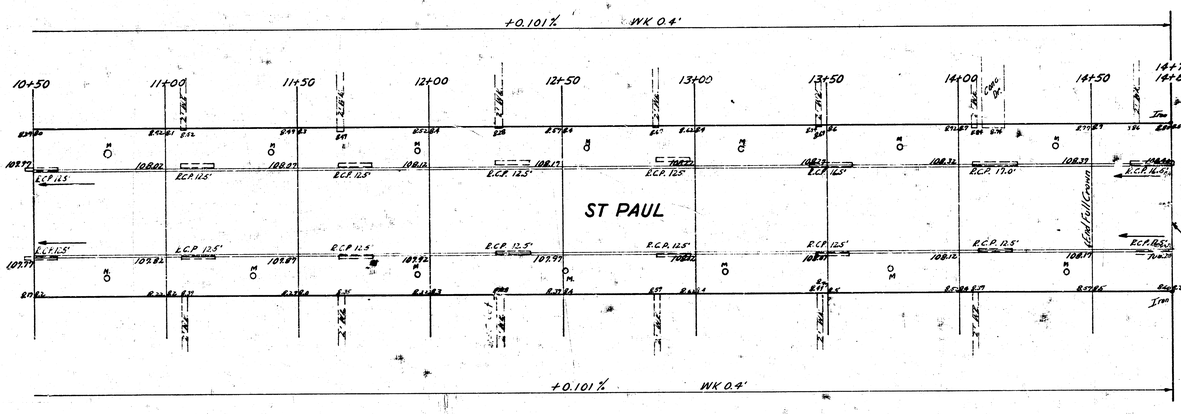

ST. HARRY

ST. PAUL
W.L.GORDON TO S.L.HARRY

3/6