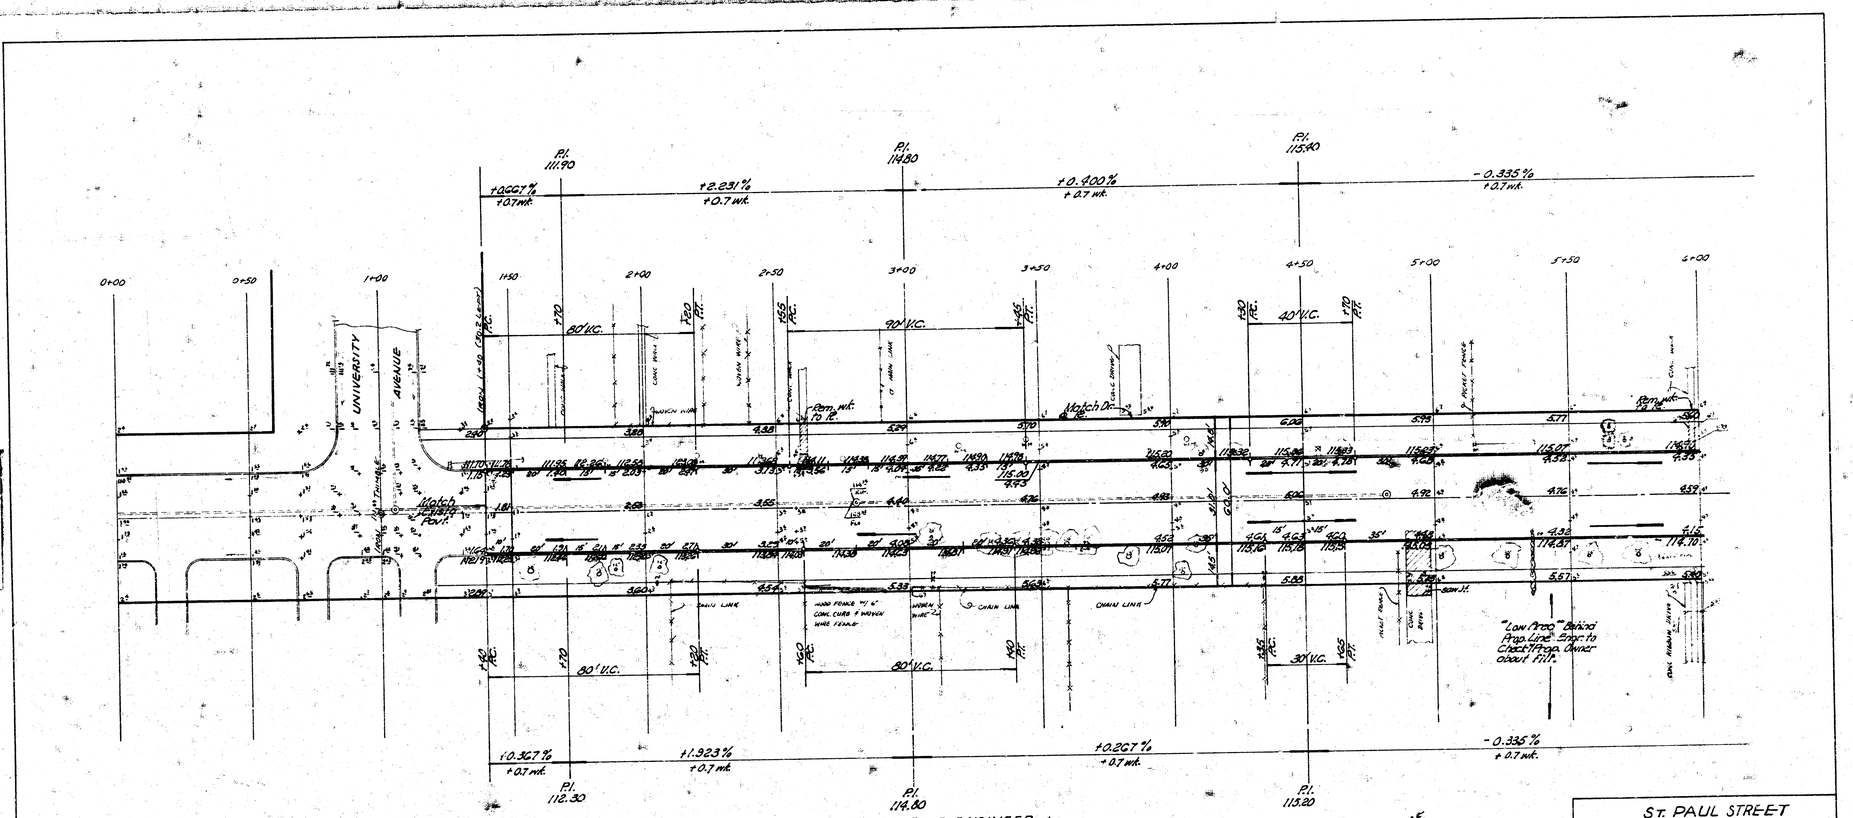


Survey Plan Ex. Dotted Extend Checked

Note: This B.M. to be used on this proj. only ¢ 100 other times.
B.M. 1114 "G" In Gutter, S. Side Top Of Curb. University @ W.L. St. Paul.

NOTE TO FIELD ENGINEER & CONTRACTOR - Grade matching and clear R/W for proposed sidewalk. Compact fill to sidewalk area. To be Constructed by "Others"

Earthwork Quantities


	Fill	Cut
Prop. Excav.	929.1	
~~Incl. 8 C.Y.~~		
95.8 " 10%		
1048.1 C.Y.		
City Excav.	6.7	
~~Incl. 8 C.Y.~~		
0.8 " 10%		
8.4 C.Y.		

Use Cement Treated Sub-grade

377.4 C.Y. C.F. Prop.
22.4 C.Y. C.F. City

W. L. LINN 3654 REGISTERED ENGINEER

ST. PAUL STREET
FROM: N.L. UNIVERSITY AVENUE
TO: S.L. MAPLE STREET
6" CONCRETE 30' ¢ CURB
R.W. LINN CITY ENGINEER
CITY OF WICHITA
DATE: MAY 1972
PROJECT NO. DAKS 571043

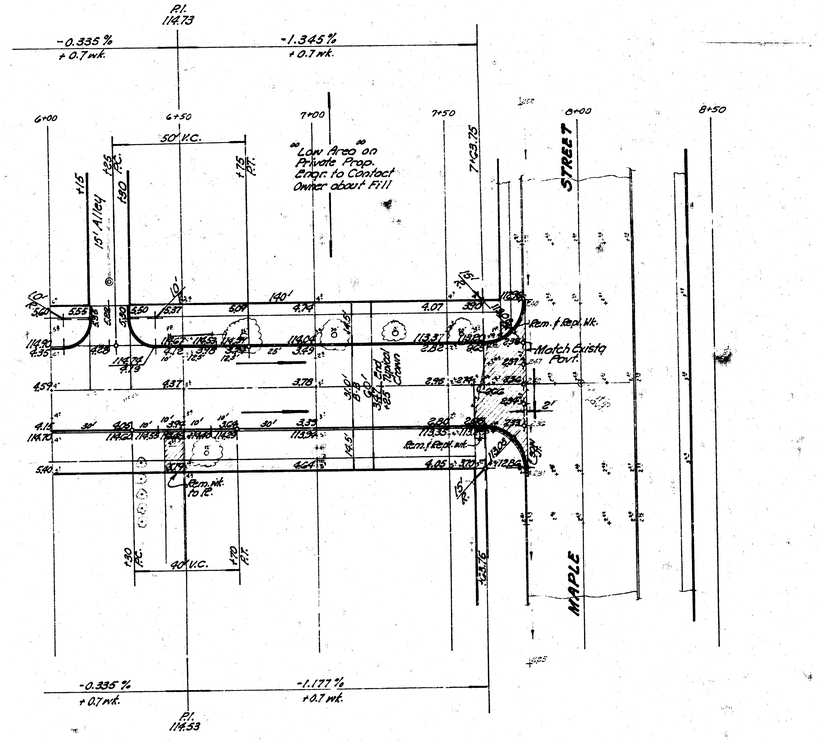
P.I. 114.73
-0.335 %
+0.7 wk.
-1.345 %
+0.7 wk.
6+00
6+50
7+00
7+50
8+00
8+50
50' V.C.
"Low Area" on Private Prop. Engr. to Contact Owner about Fill
7+23.75
STREET
MAPLE
Rem. & Repl. Wk.
Match Exist'g Pavt.
Rem. & Repl. Wk.
Rem. Wk. to E.
90' V.C.
-0.335 %
+0.7 wk.
-1.177 %
+0.7 wk.
P.I. 114.53