
B.M. 1276 Double spike. W.S. Telephone pole S.E. cor. Smith & Robinson

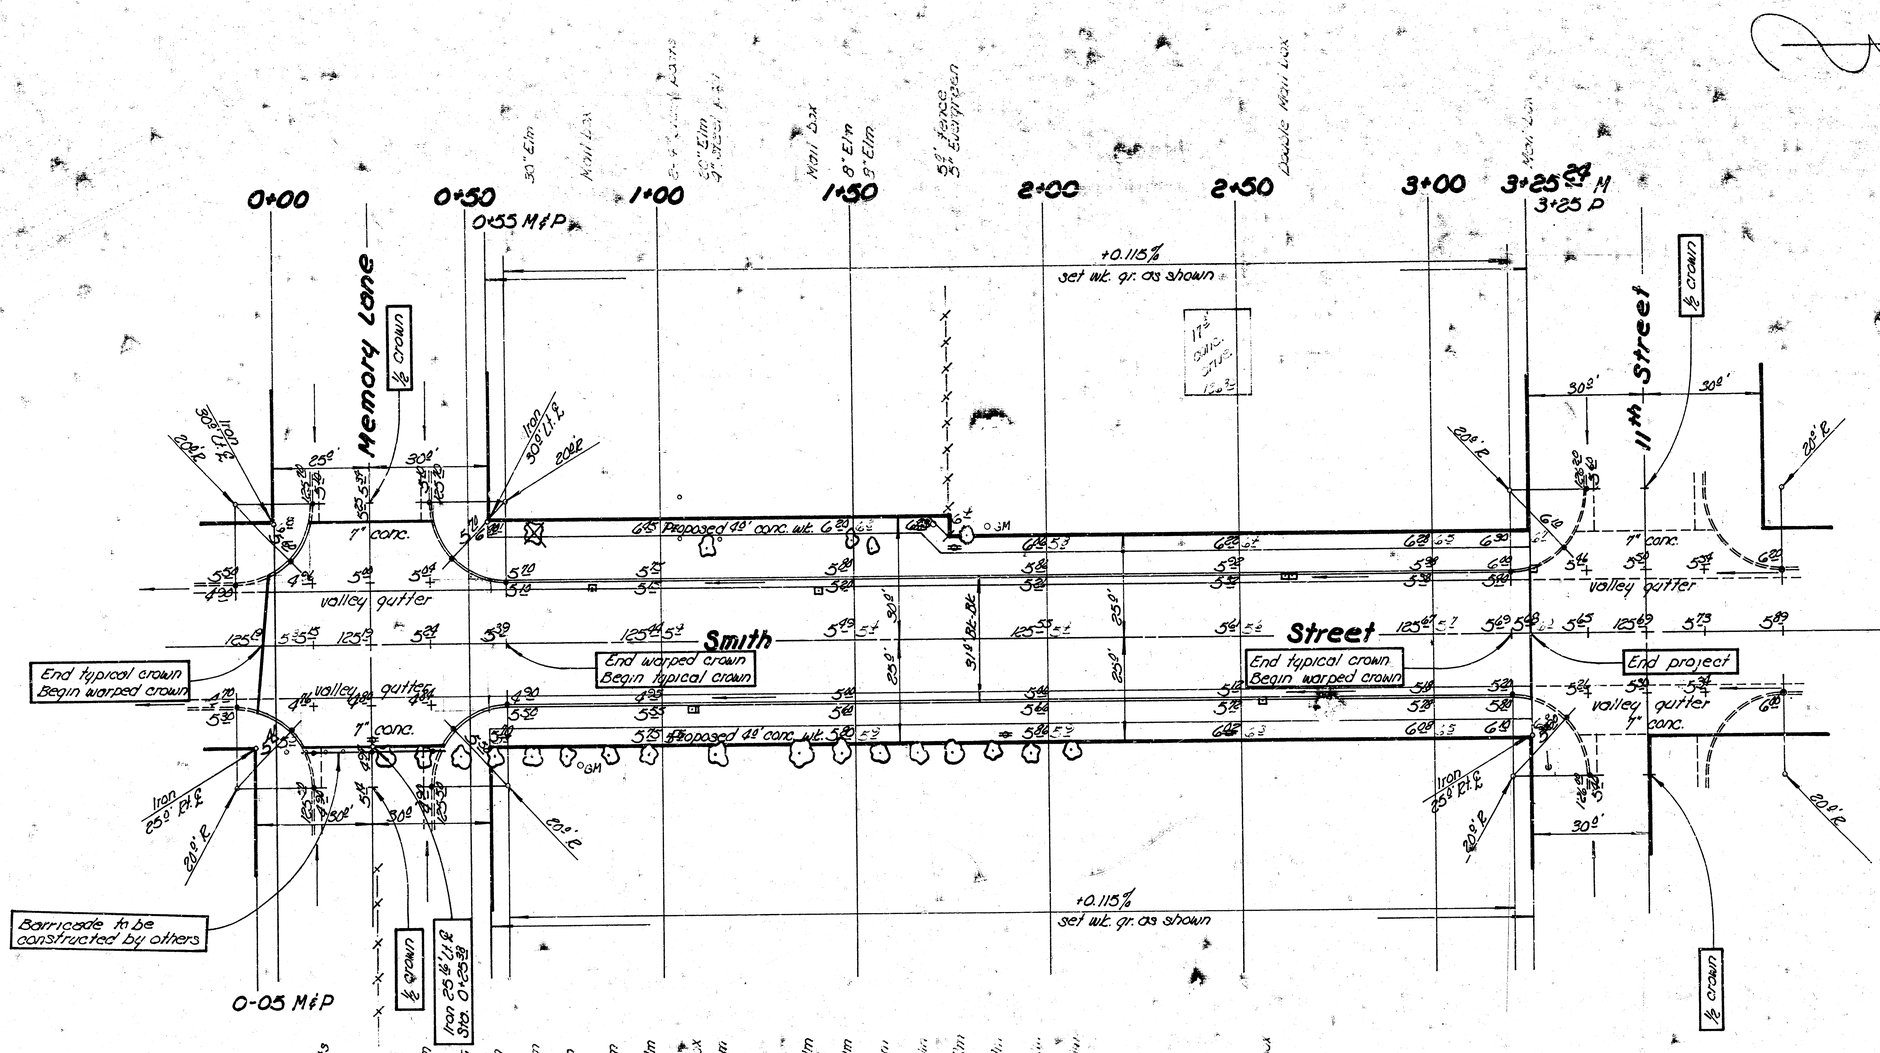

General Notes

1. Contractor to clear Right-of-way, grade parking and compact fill in sidewalk areas. Sidewalk to be constructed by others.
2. Contractor to grade intersection at Smith & 11th to match new pavement. This work shall be considered incidental to this project.
3. Type of subgrade treatment shall be as determined by the Field Engineer. Subgrade treatment may consist of lime treatment, cement treatment, subgrade modification, or any combination of these.

Earthwork

	Property		City	
Excavation	361.2 Cu yds	No comp. fill	101.4 Cu yds	No comp. fill
+10%	36.1 Cu yds		10.1 Cu yds	
Total	397.3 Cu yds		111.5 Cu yds	

(1/2)

Smith Street

St. Memory Lane to St. 11th Street
Asphaltic concrete pavement
31' B-B with comb. c&g & gtr.
City of Wichita, Kansas
R. W. Linn City Engineer
Project No. DAK3573017
Date: July 1973

E-Engr
I-Water