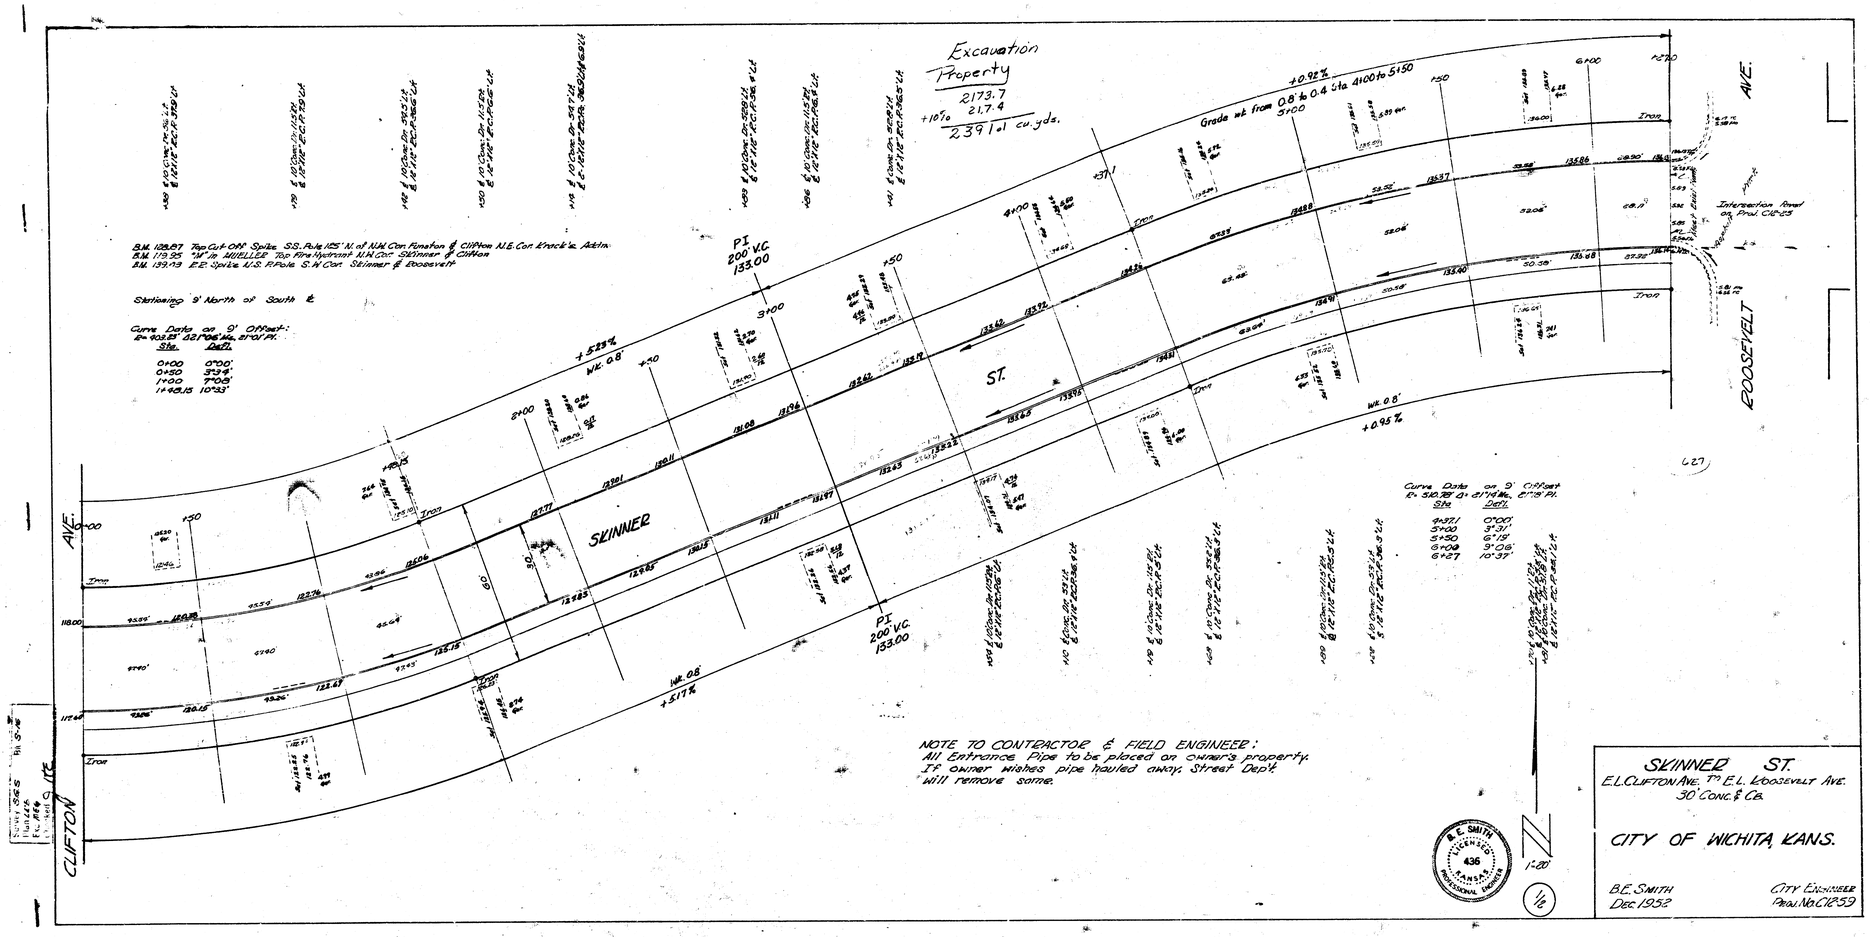
Excavation
Property
2173.7
+10% 217.4
2391.1 cu. yds.
B.M. 1098.87 Top Cut Off Spike S.S. Pole 125' N. of N.W. Cor. Funston & Clifton N.E. Cor. Knock'le Addn.
B.M. 1179.25 "M" Ils WHELLER Top Fire Hydrant N.W. Cor. Skinner & Clifton
B.M. 1199.13 P.P. Spike W.S. P.Pole S.W. Cor. Skinner & Roosevelt
Stationing 9' North of South &
Curve Data on 9' Offset:
R= 405.23' Δ 21°06' Lic. 21°01 Pl.
Sta. Dist.
0+00 0'00'
0+50 5'29'
1+00 7'05'
1+98.15 10'33'
Grade wk from 0.8 to 0.4 Sta. 4100 to 5150
+0.92%
+0.95%
+5.17%
-5.23%
PI 200' V.C. 133.00
SKINNER
ST.
CLIFTON
AVE.
ROOSEVELT
AVE.
Intersection Road on Prof. Cl. 6+25
Curve Data on 9' Offset
R= 510.28' Δ 21°16' Lic. 21°15 Pl.
Sta. Dist.
5+27.1 0'00'
5+30 0'31'
5+50 6'18'
6+00 9'06'
6+27 10'37'
NOTE TO CONTRACTOR & FIELD ENGINEER:
All Entrance Pipe to be placed on owner's property.
If owner wishes pipe hauled away, Street Dept. will remove same.
B.E. SMITH LICENSED 435 KANSAS PROFESSIONAL ENGINEER
1"=20'
1/6
SKINNER ST.
E.L. CLIFTON AVE. To E.L. ROOSEVELT AVE.
30' CONC. B Co.
CITY OF WICHITA, KANS.
B.E. SMITH
Dec. 1952
CITY ENGINEER
Proj. No. C1859