
B.M. 96.82' Brass rod in conc. past SW cor. Hydraulic & Mt. Vernon
B.M. 102.18' M in Mueller, SE side fire hydrant flange, NW cor. Hydraulic & Skinner
B.M. 100.62' M in Mueller, S side fire hydrant flange, NW cor. Ellis & Skinner

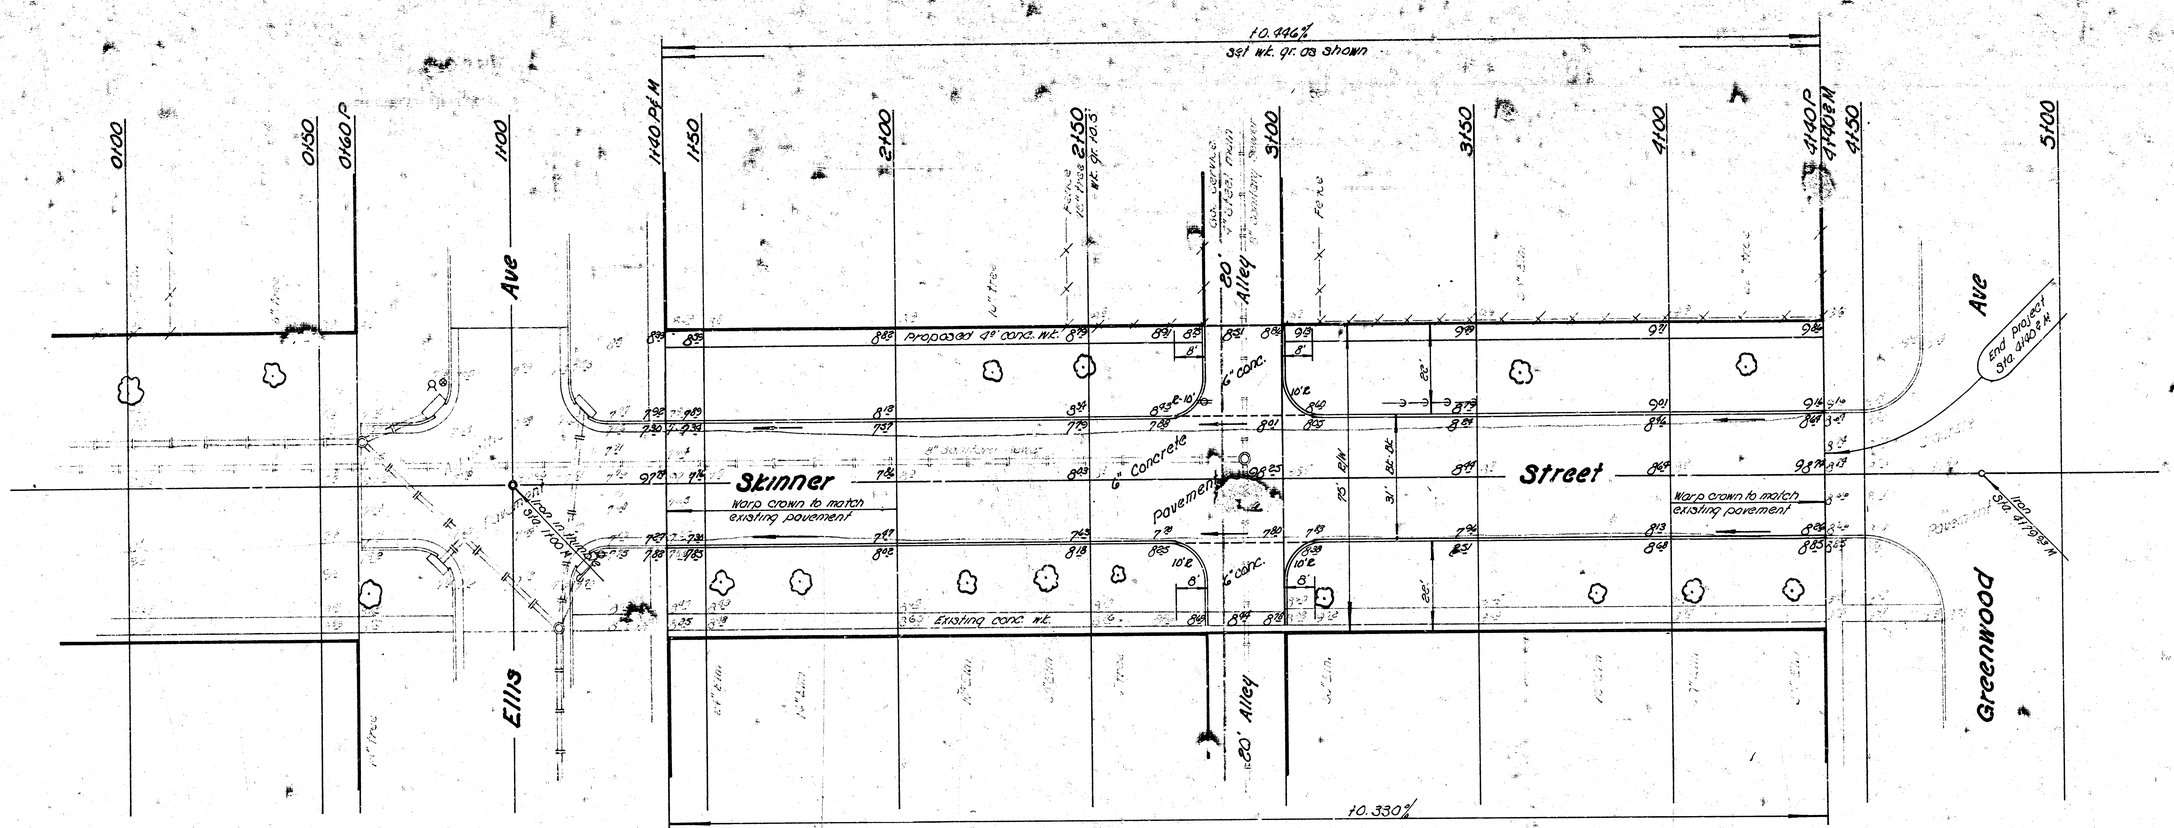

★ General Notes ★

1. Contractor to clear right-of-way, grade parking and construct compact fill in sidewalk areas. Sidewalk to be constructed by others.

Earthwork

Property	Excavation	306	cu yds.	No comp. fill
	+10%	30	cu yds	
	Total	337	cu yds	
City	Excavation	43	cu yds	No comp. fill
	+10%	4	cu yds	
	Total	47	cu yds	

1/2

DONALD E. [illegible] LICENSED 6311 KANSAS PROFESSIONAL ENGINEER

Skinner Street
E. Ellis to W. Greenwood
30' concrete & curb
City of Wichita, Kansas
E.W. Linn City Engineer
Date: FEB. 1974 Proj. No. DALS573093