

B.M. 98.645 Standard at Seneca & 27th St. So.

Scale 1" = 20'

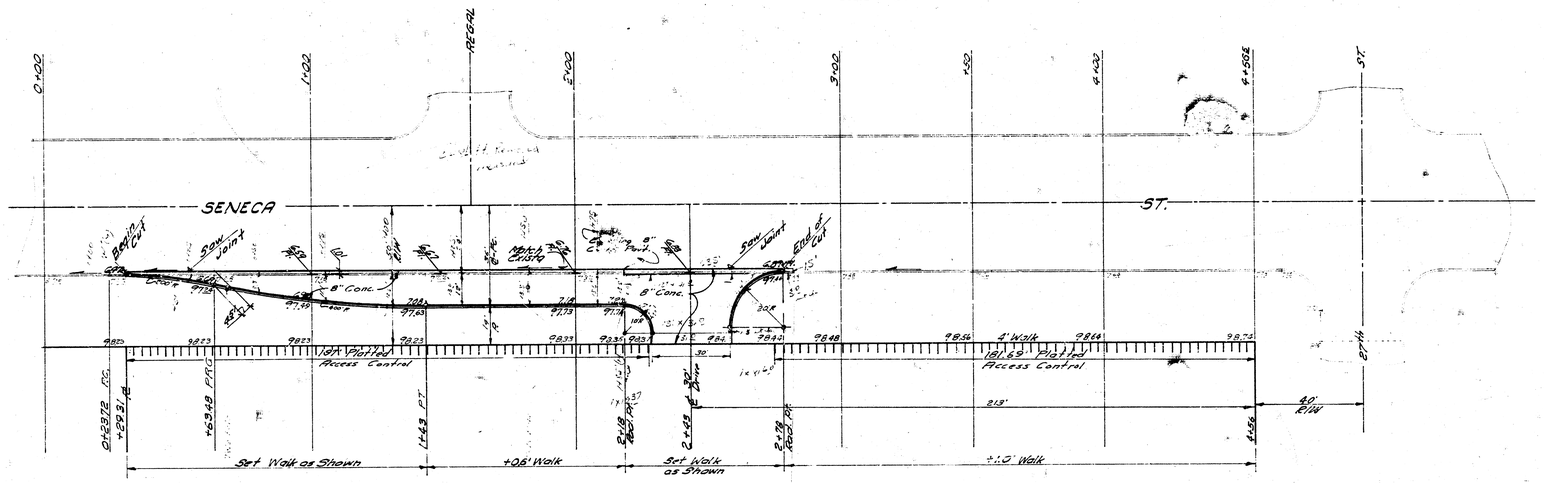

"Note to Field Engineer"
Check existing flo line at each end of pertinch and straight grade between.
Cross-section prof. before & after.

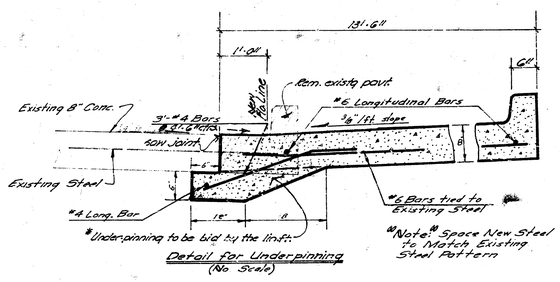

Detail for Underpinning
(No Scale)

"Note" Space New Steel to Match Existing Steel Pattern

"Note"
Contractor to use Extreme Care in Finishing Concrete to Insure Drainage at Flo Line of Street.

B. E. SMITH ENGINEER 436 KANSAS PROFESSIONAL ENGINEER

1/1

SENECA AVE. DECELERATION LANE AND DRIVE FOR HEERSCHE ADDN

8" Conc. & Int. Curb

B.E. Smith City Engineer
City of Wichita, Kansas

Date July '68 ~~Jan. '68~~

Gas Tax T7-142