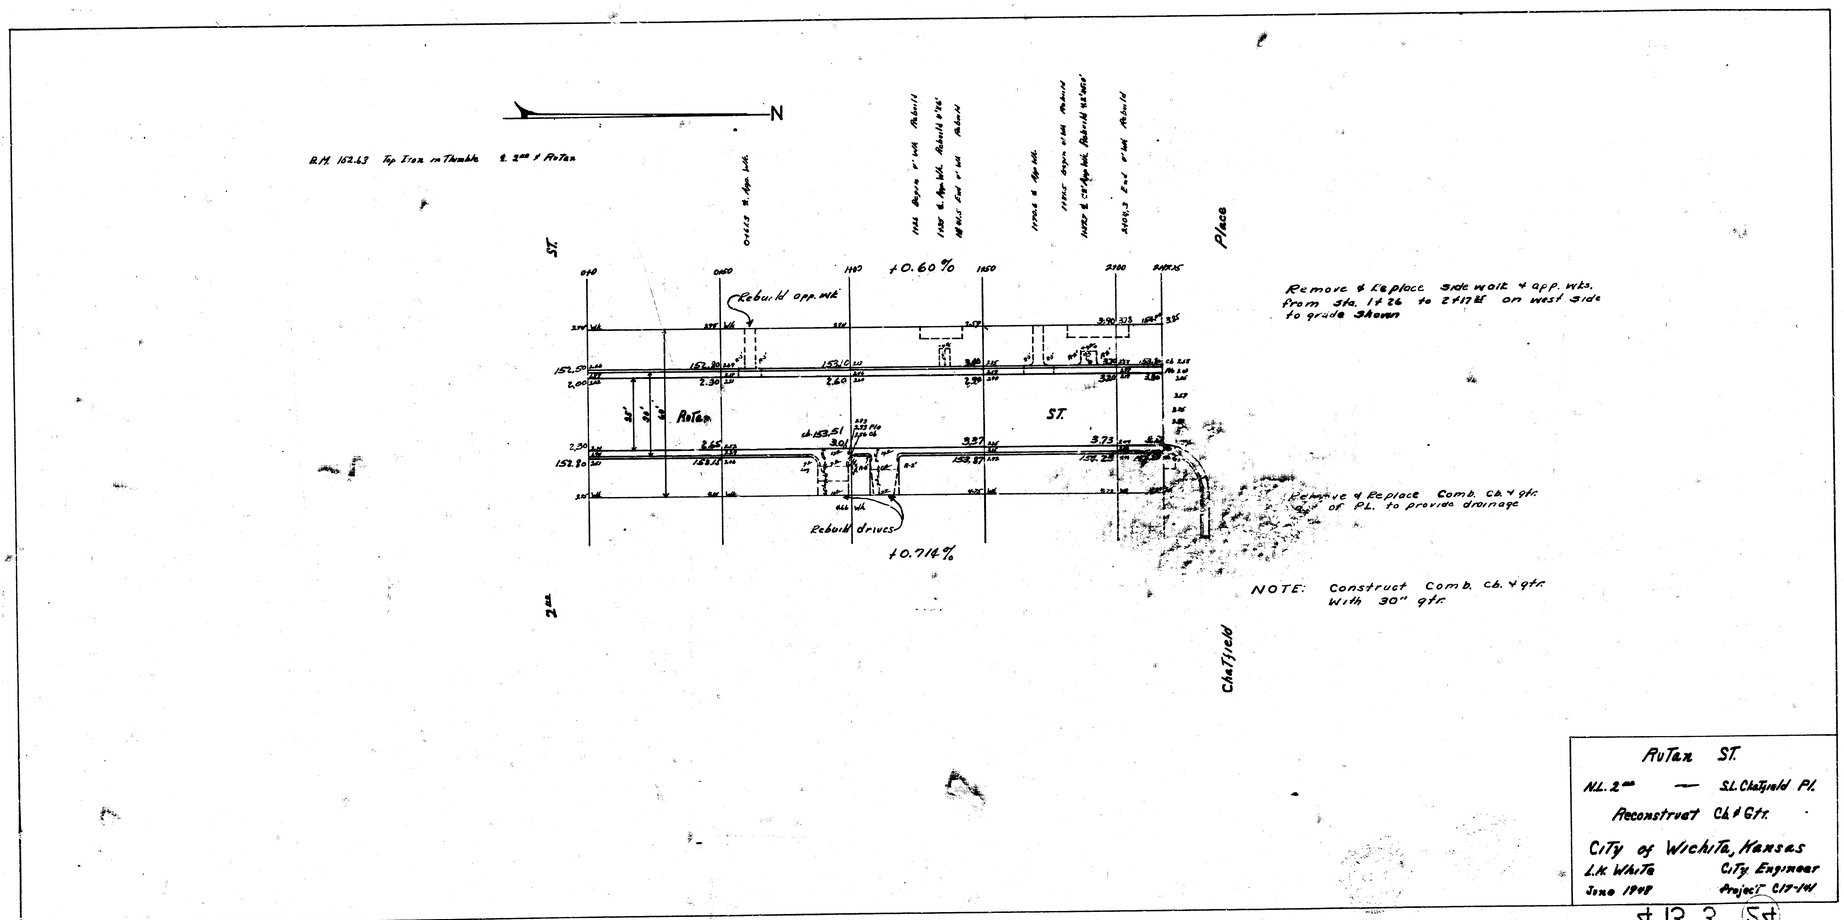

RuTan ST.

N.L. 2nd — S.L. Chatfield Pl.

Reconstruct Cb. & Gtr.

City of Wichita, Kansas

L.K. White — City Engineer

June 1948 — Project C19-141

4 13 3 (54)