
B.M. 186.23 "S" in Globe, S. end Pad S.L. Central, W.S. Edgemore
B.M. 171.80 Top iron - W.L. Brookside, S.L. Rockwood Rd.
Station is on stake line 9.0' E. W.L. Rockwood Rd.
Grades set on ob. line distances.

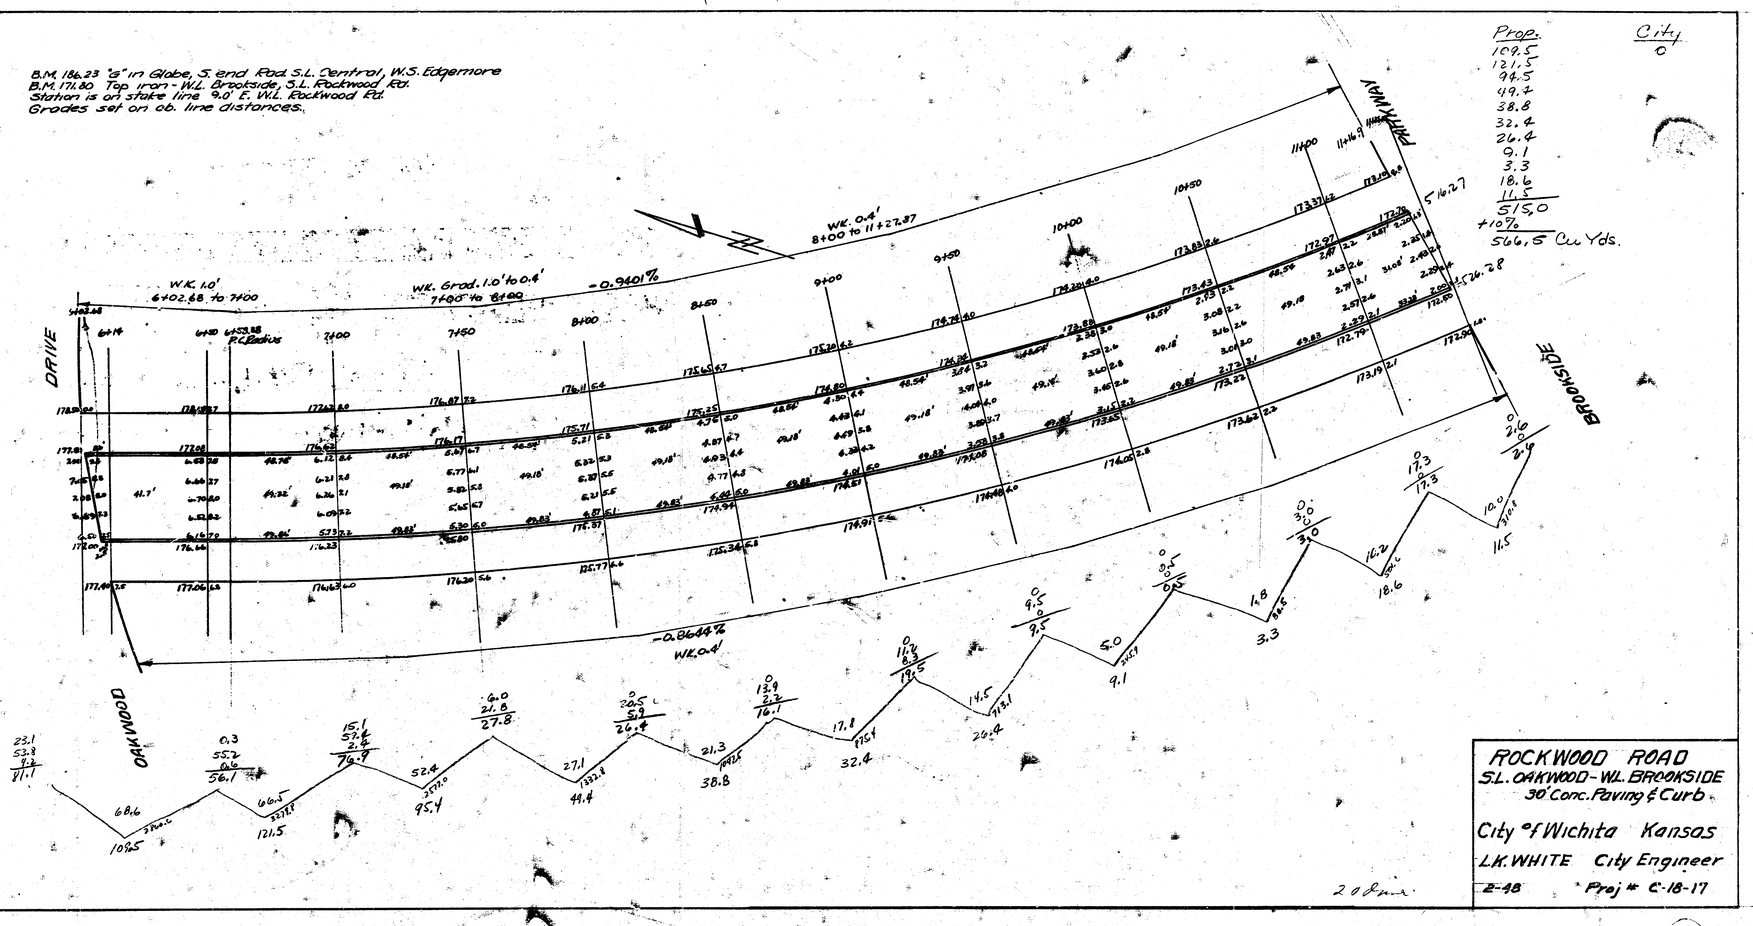

Prop.	City
109.5	0
121.5	
94.5	
49.7	
38.8	
32.4	
26.4	
9.1	
3.3	
18.6	
11.5	
515.0	
+10%	
566.5 Cu Yds.	

ROCKWOOD ROAD
S.L. OAKWOOD - W.L. BROOKSIDE
30' Conc. Paving & Curb
City of Wichita Kansas
L.K. WHITE City Engineer
2-48 Proj # C-18-17

20 Sheets

4131 (1)