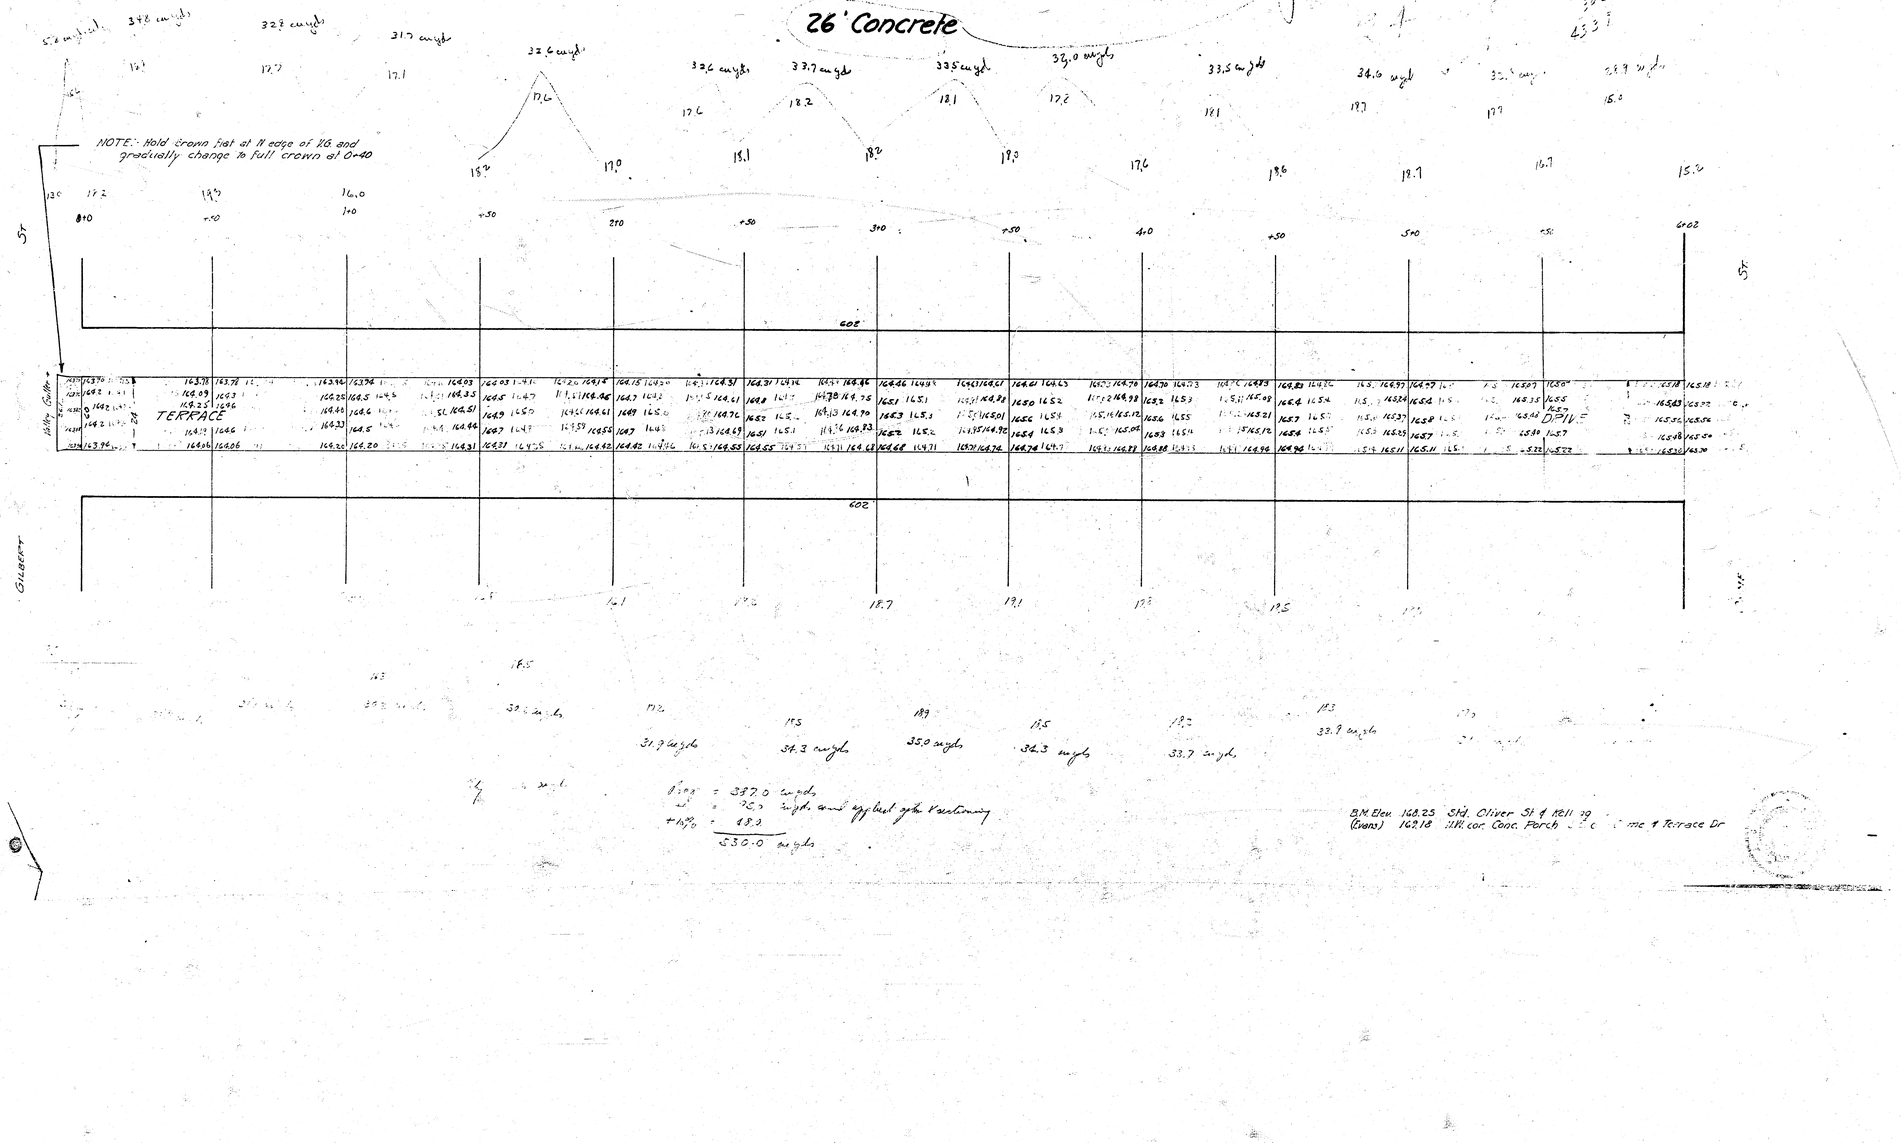
PAVING PLAN 1943
TERRACE DR. - S.L. ORME ST. to N.L. GILBERT ST.
26' Concrete


NOTE: Hold crown flat at N edge of 1/6 and gradually change to full crown at 0+40
ORME
TERRACE
GILBERT
602
602
602
+50
+50
+50

1942

TERRACE DR.—N.L. ORME TO S.L. GILBERT


Cb. & Gtr.


NOTE:- 0+0 W. Parking is 15' - E. Parking is 17.0'
6+02 W. Parking is 14' - E. Parking is 18.0'
ROADWAY IS 28.0' Face to Face of Curbs

N. B.

P.L.B

Trees would save trees.

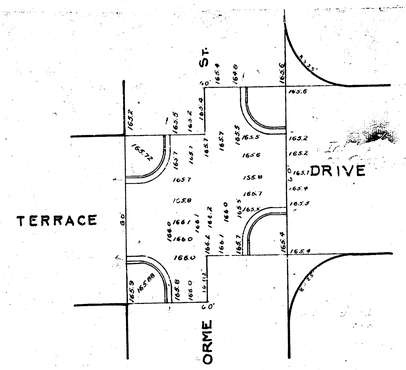

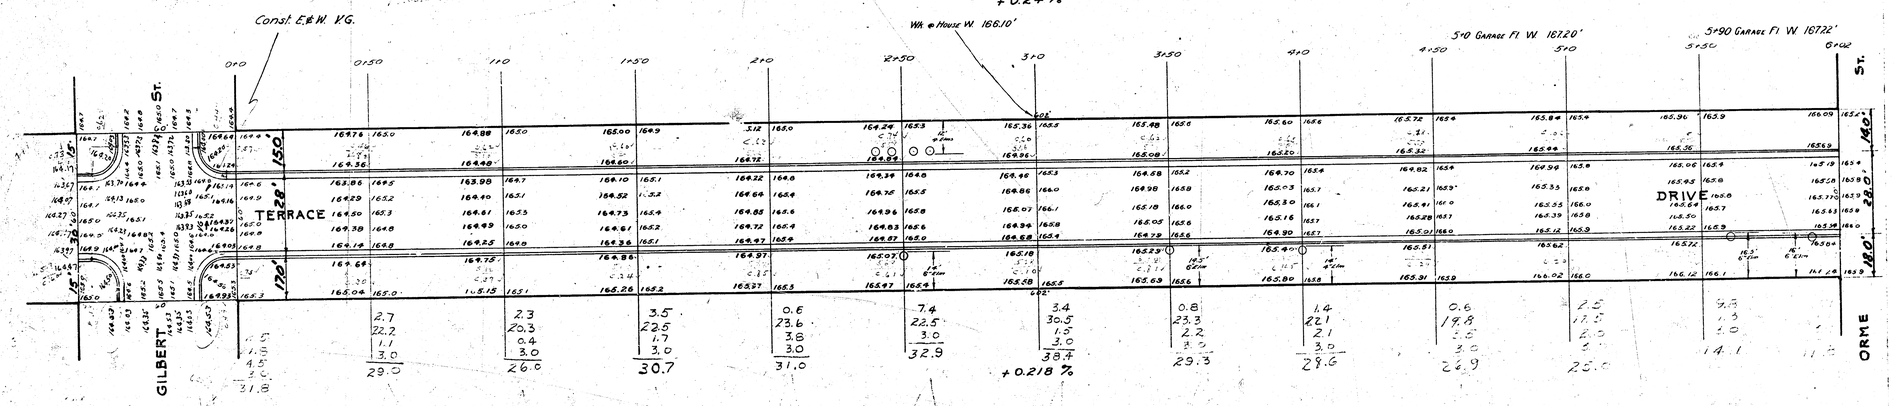

B.M. 166.71 Iron 3' W. Cor. Post S.W. Gilbert & Ter. Dr.
B.M. 167.35 ⊙ on S. end W. cb. Pershing, N.L. Orme.
B.M. 168.98 N.W. Cor. Conc. Porch Ho. S.E. Orme & Ter. Dr.

8-2-25