PAVING PLAN 1943
TERRACE DR. - S.L. ORME ST. to N.L. GILBERT ST.
26' Concrete

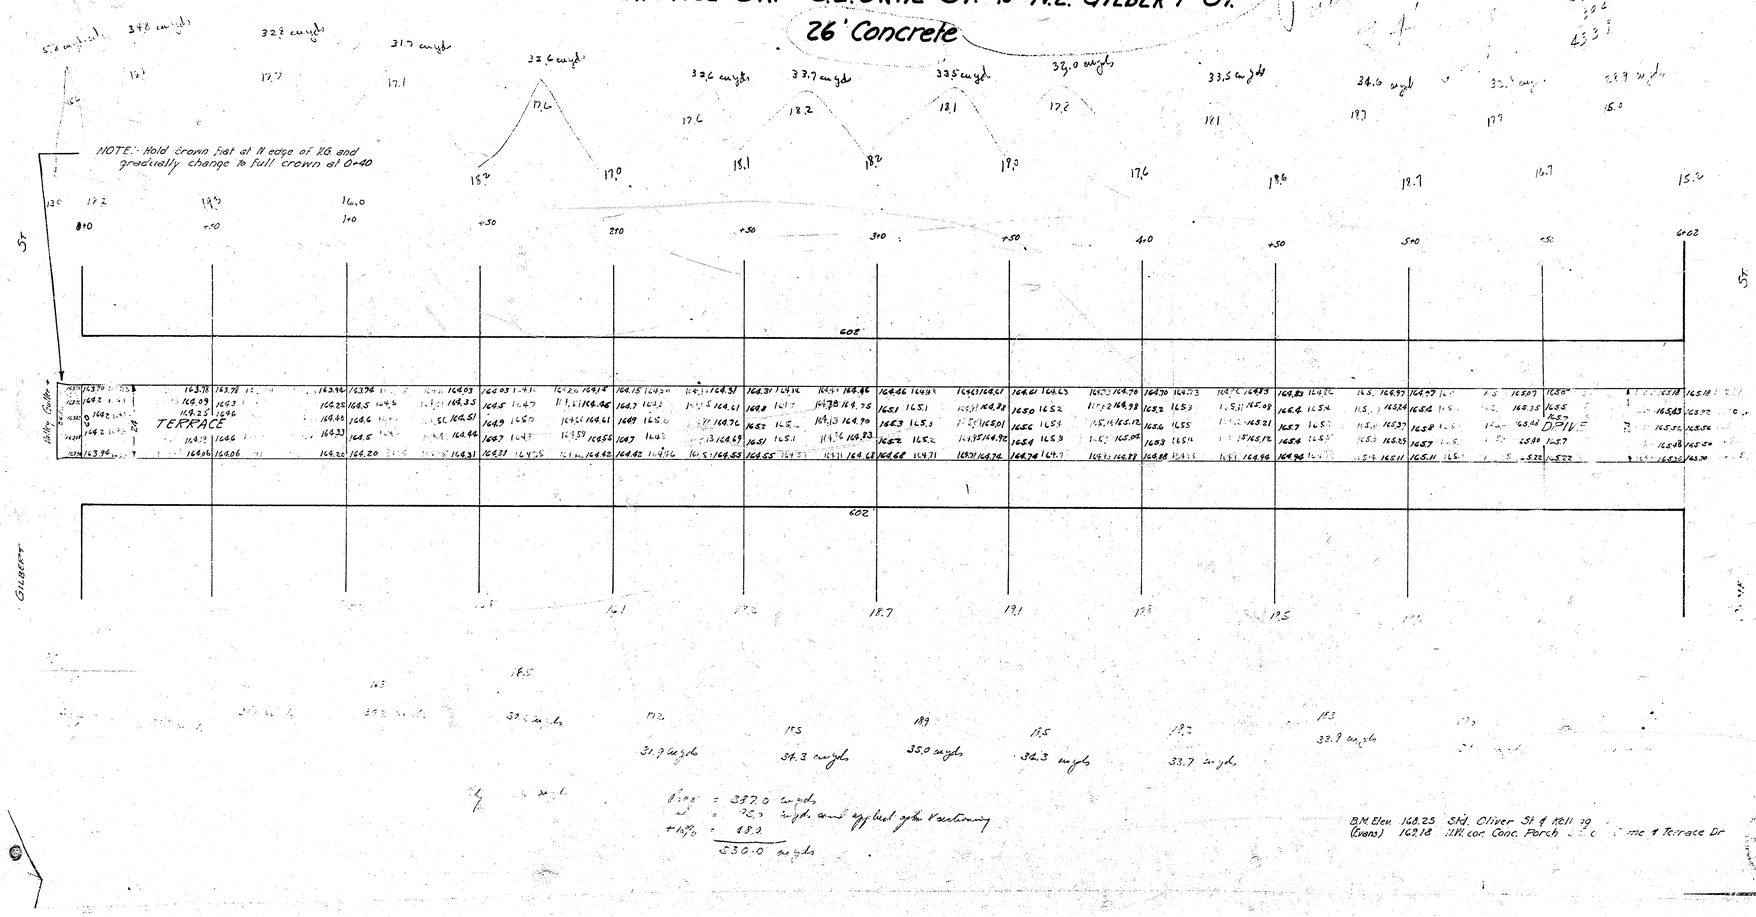

31.9 angles
34.3 angles
35.0 angles
34.3 angles
33.7 angles
33.9 angles

Bing = 337.0 angles
" = 7.0 angles same applied after Vacationing
+10% = 33.3
530.0 angles

B.M. Elev 168.25 Std. Oliver St & Kell Ave
(Evans) 162.18 N.W. cor. Conc. Porch [illegible] Orme & Terrace Dr

1942

TERRACE DR.—N.L. ORME TO S.L. GILBERT

Cb. & Gtr.

NOTE:- 0+0 W. Parking is 15' - E. Parking is 17.0'.
6+02 W. Parking is 14' - E. Parking is 18.0'.
ROADWAY IS 28.0' Face to Face of Curbs

N. B.
P. L. B
Trees must save trees.

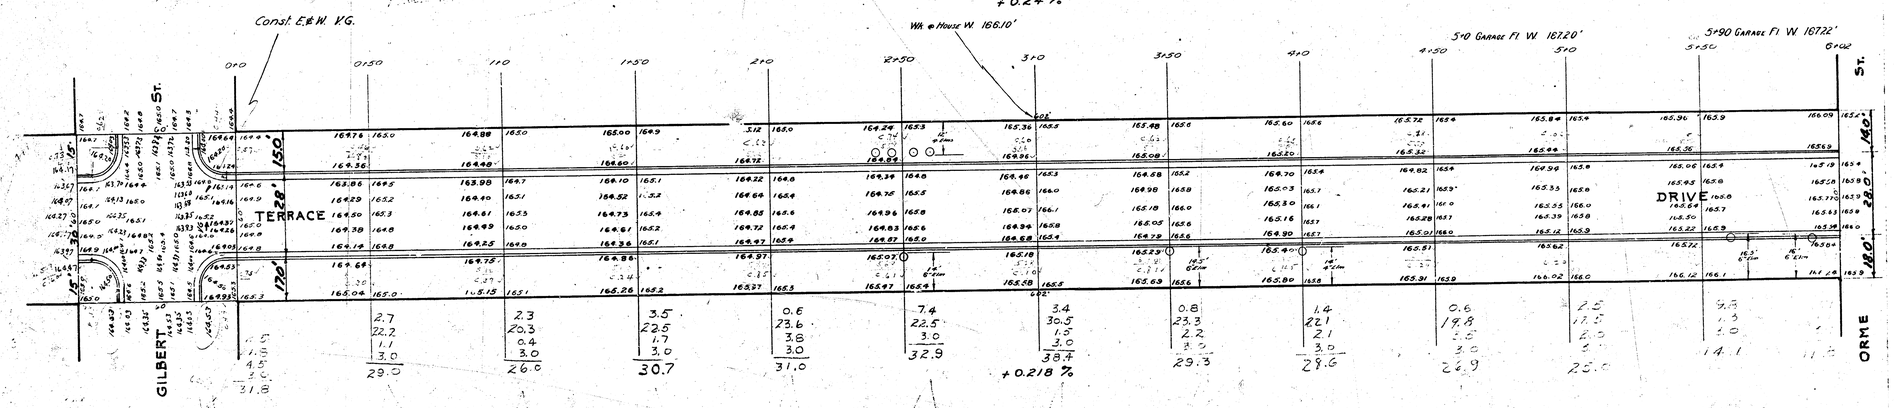

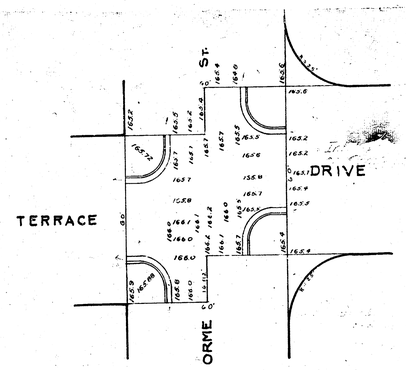

B.M. 166.71 Iron 3' W. Cor. Post S.W. Gilbert & Ter. Dr.
B.M. 167.35 □ on S. end W. cb. Pershing, N.L. Orme.
B.M. 168.98 N.W. Cor. Conc. Porch Ho. S.E. Orme & Ter. Dr.

8-2-25