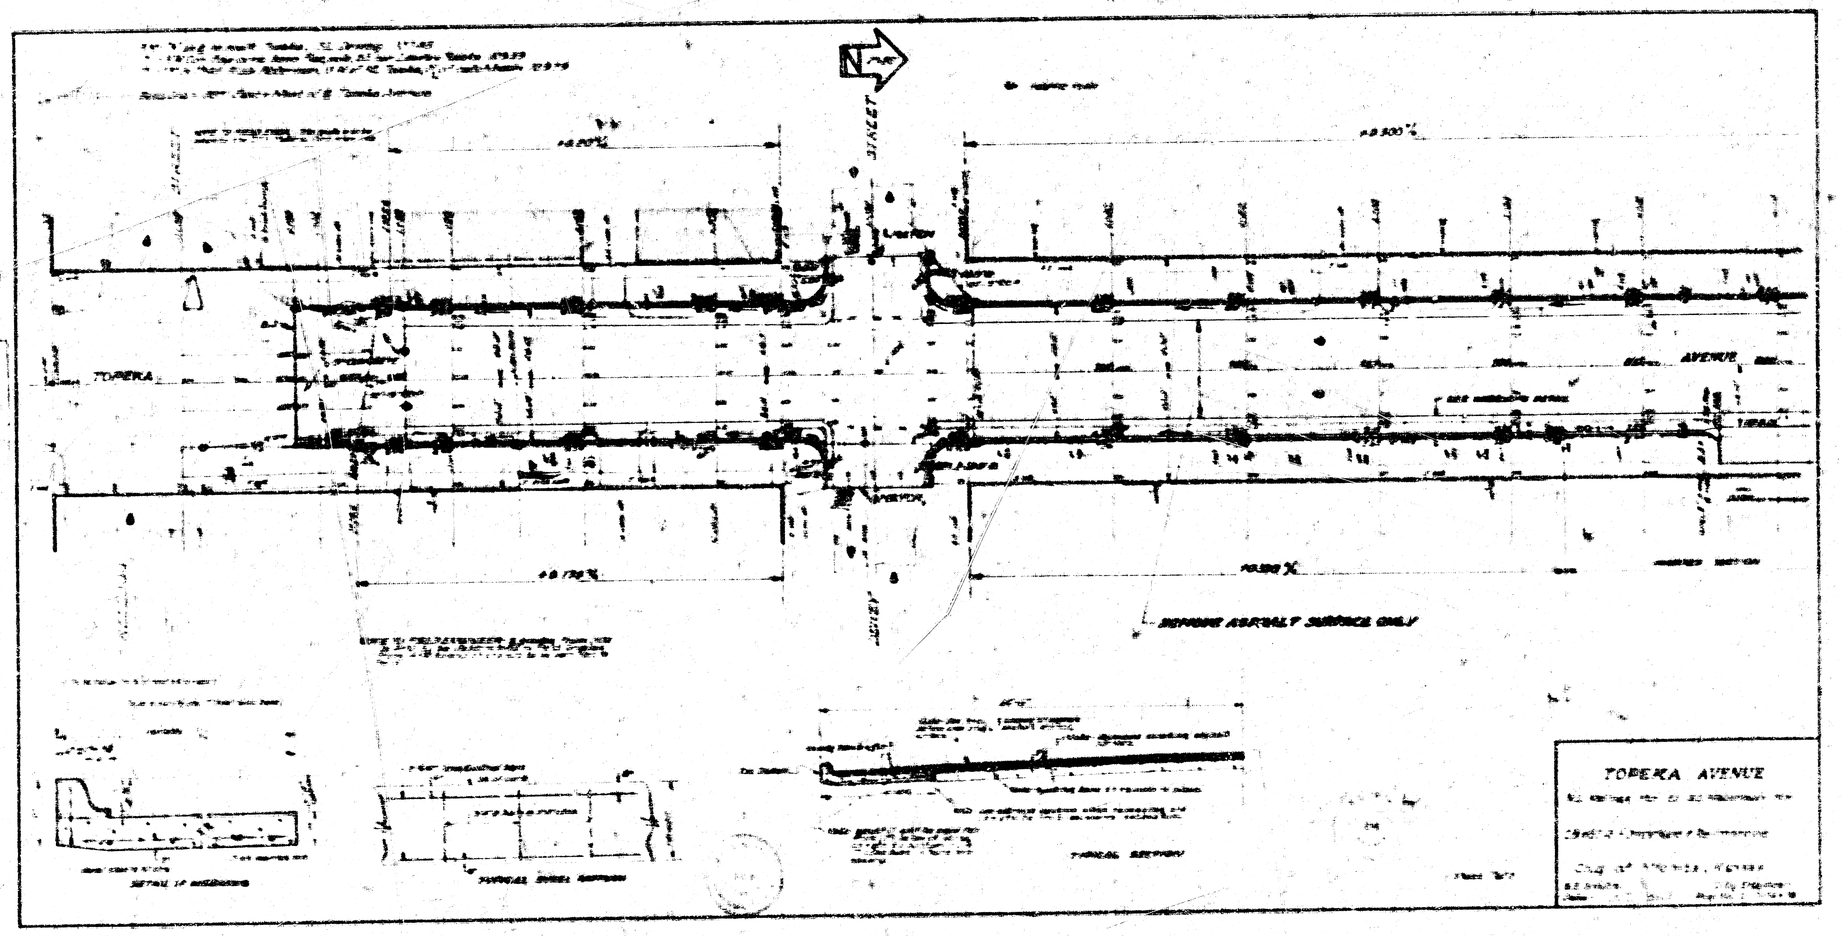
STREET
TOPEKA
AVENUE
TOPEKA AVENUE

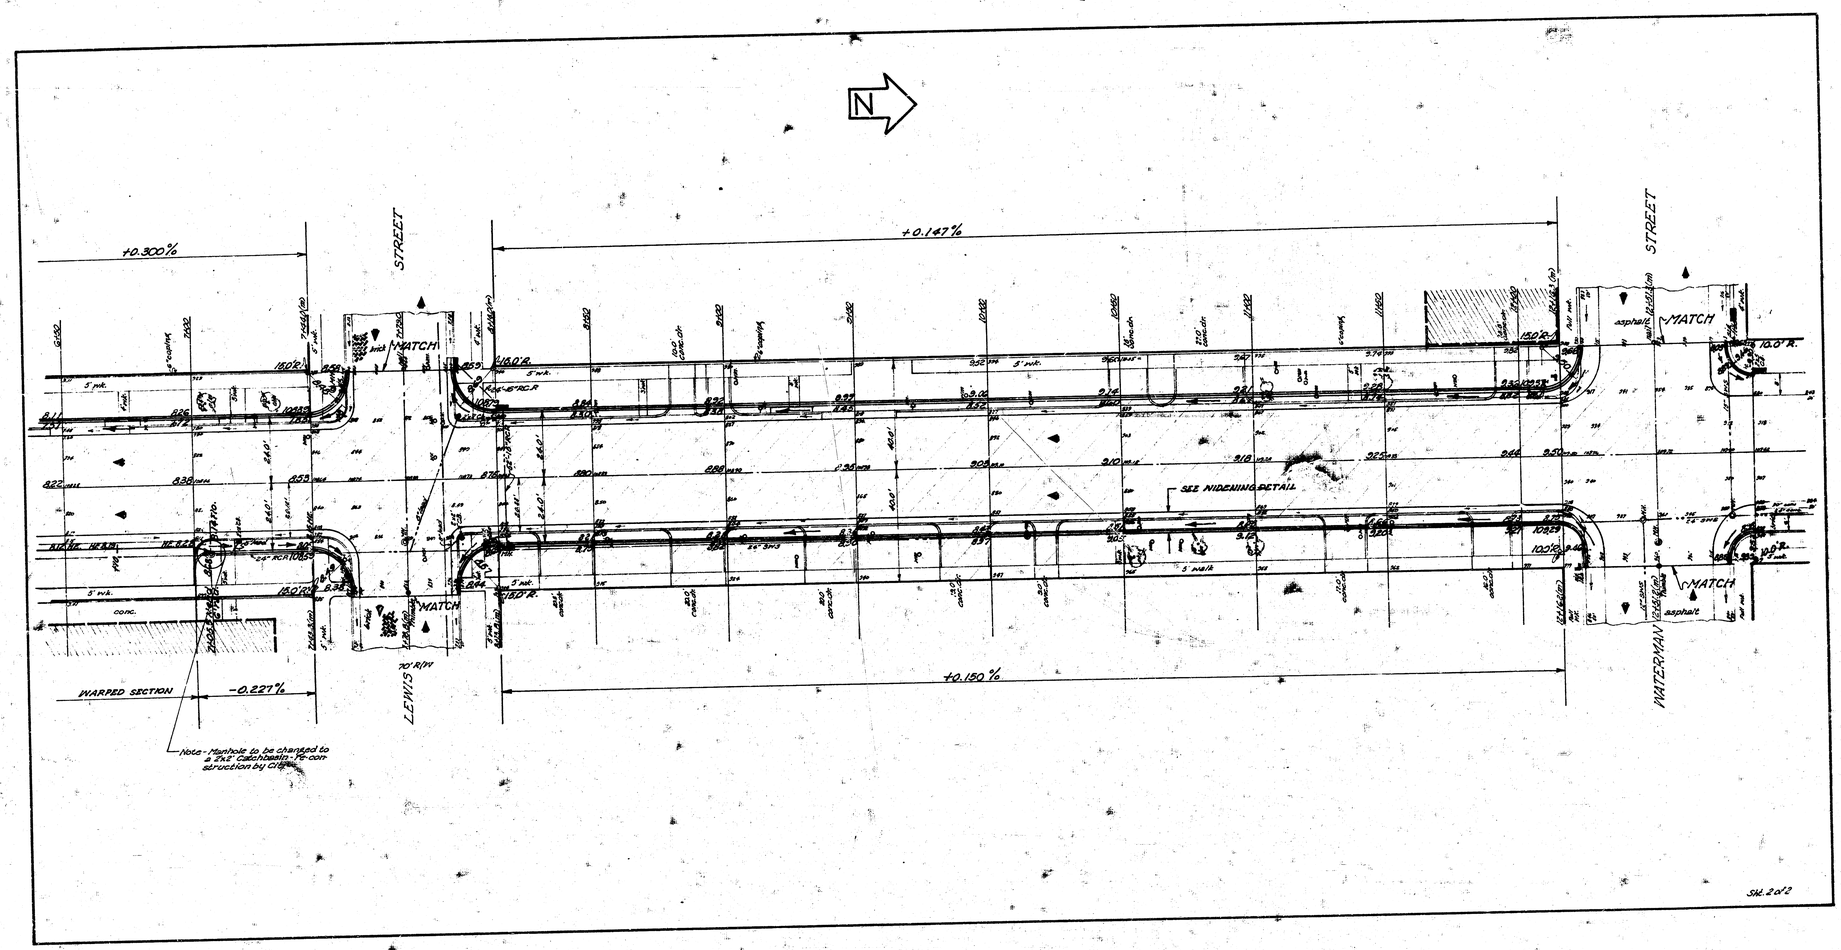
N
+0.300%
STREET
MATCH
150'R.
+0.147%
SEE WIDENING DETAIL
STREET
MATCH
10.0'R.
WARPED SECTION
-0.227%
LEWIS
70' R/W
+0.150%
WATERMAN
MATCH
Note- Manhole to be changed to a 2'x2' Catchbasin Type con str uction by City.
Sht. 2 of 2

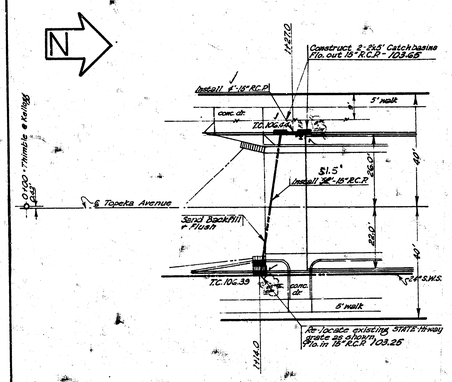


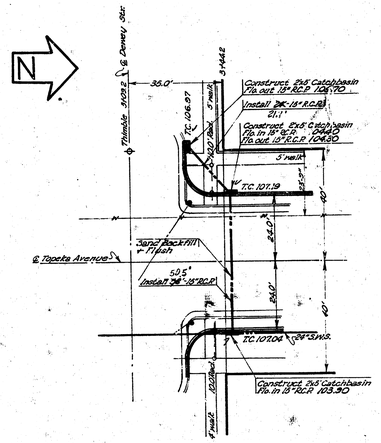


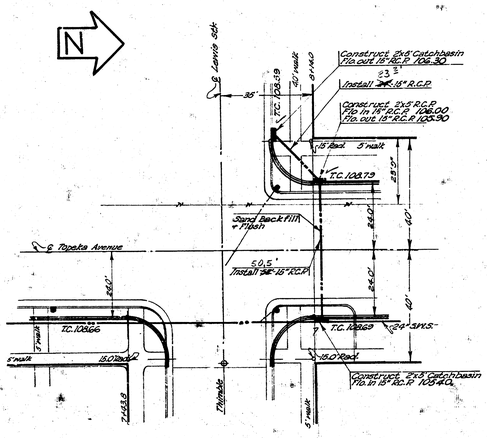


B.M.-"X" on ℄ west walk Topeka, SL. Dewey 107.45

B.M.-N.W. cor. top conc. base, Flag Pole - S.E. cor. Lewis ℄ Topeka 109.35

Submitted C.E. White
Plan
Est.
Checked

Scale

B.E. SMITH
REGISTERED
435
KANSAS
PROFESSIONAL ENGINEER

# TOPEKA AVE.

N.L. Kellogg Street - N.L. Waterman Street

## INCIDENTAL DRAINAGE

City of Wichita, Kansas

B.E. Smith, City Engineer
Date - Oct. 1940 Proj. No. C-10-44-75