
B.M. 1179.90 "O" N.E. Cor. top Head Wall 30' N. & 34.5' W. of Anna & Maple

B.M. 1171.15 "G" in Globe W. Curb Young 1' S. of S.L. Douglas.

T.P. 1202.3 "M" in Mueller Fire Hyd. S.E. Cor. Tracy & Douglas

N

Scale: 1" = 20'

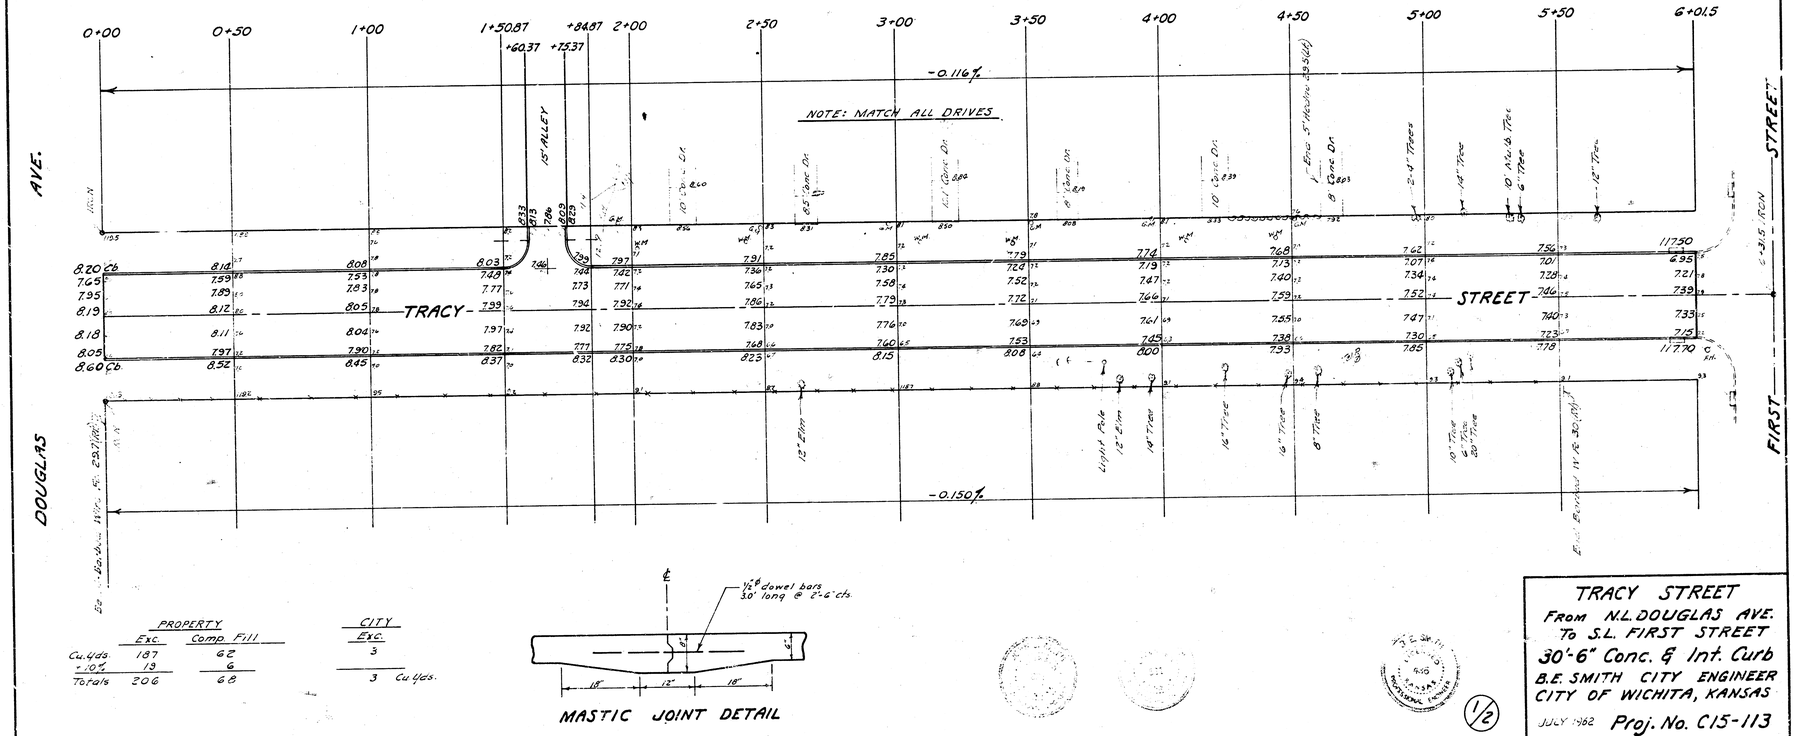

PROPERTY	Exc.	Comp Fill
Cu. Yds	187	62
+10%	19	6
Totals	206	68

CITY	Exc.
	3
	3 Cu. Yds.

MASTIC JOINT DETAIL

TRACY STREET
FROM N.L. DOUGLAS AVE.
TO S.L. FIRST STREET
30'-6" Conc. & Int. Curb
B.E. SMITH CITY ENGINEER
CITY OF WICHITA, KANSAS
JULY 1962 Proj. No. C15-113

1/2