WOODLAWN BLVD.

S.L. EASTRIDGE 7TH ADDN. - S.L. LINCOLN

PROJ. NO'S. C15-173
C15-174

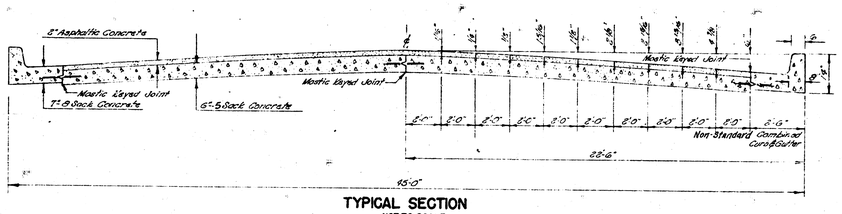

TYPICAL SECTION
NOT TO SCALE

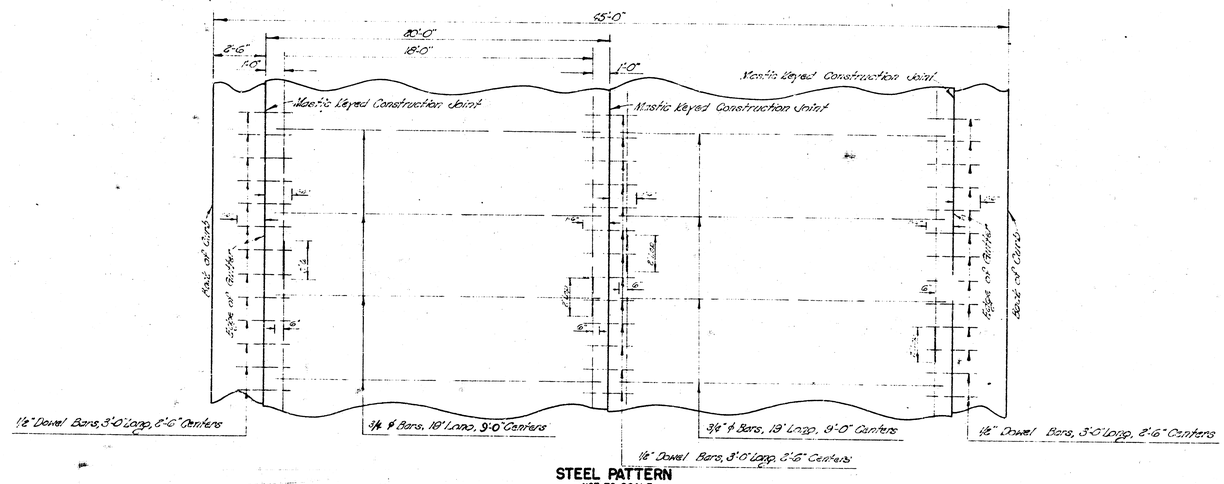

STEEL PATTERN
NOT TO SCALE
USE 3/4" ϕ BARS EXCEPT WHERE NOTED

1/6

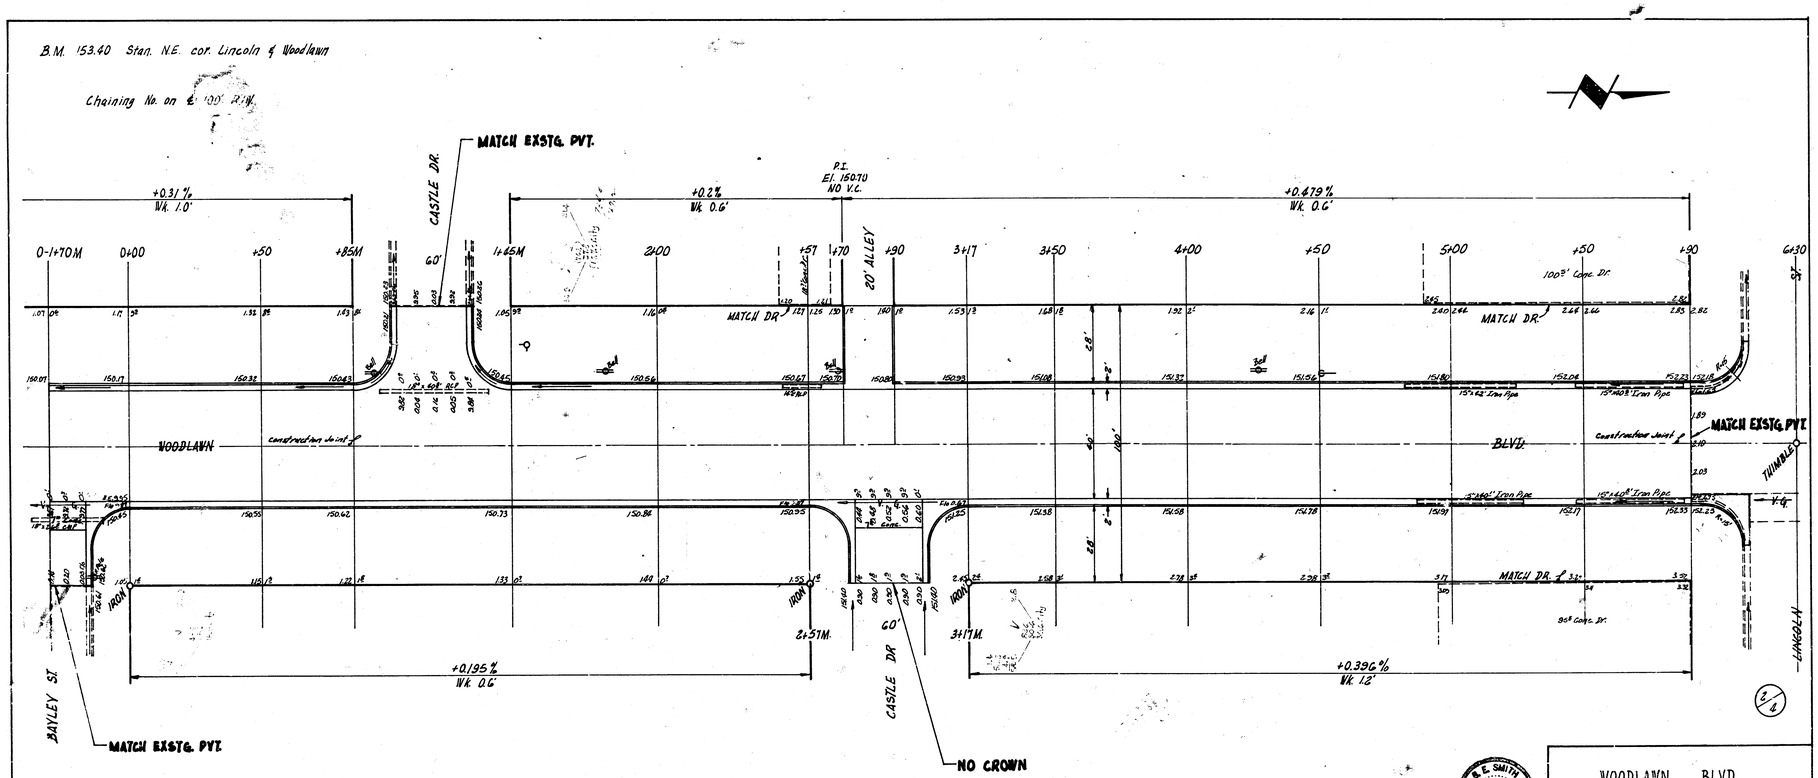

NOTE TO FIELD ENGINEER & CONTRACTOR

All entrance pipes are to be disposed of in accordance with city dirt checker's instructions.

B.E. SMITH LICENSED 436 KANSAS PROFESSIONAL ENGINEER

TOTAL EXCAV.		
FOR	CITY	
NON EXP.	NON EXP.	NON EXP.

WOODLAWN BLVD.

S.L. EASTRIDGE 7TH ADD. - S.L. LINCOLN

26-2-30 A.C.

WIDEN TO 40-2-44 A.C.

CITY OF WICHITA, KANS.

B.E. SMITH

Aug 1955

CITY ENGINEER

PROJ. NO'S. C15-173 C15-174