

WOODLAWN BLVD.

S.L. EASTRIDGE 70TH ADDN. - S.L. LINCOLN

PROJ. NO'S. C15-173
C15-174

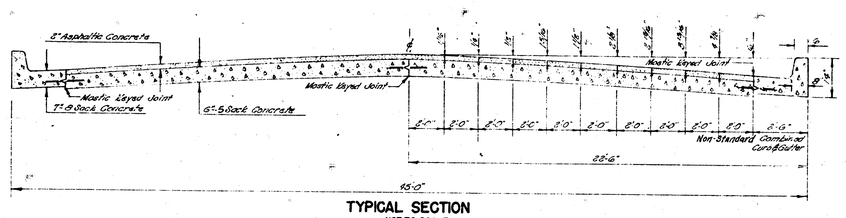

TYPICAL SECTION
NOT TO SCALE

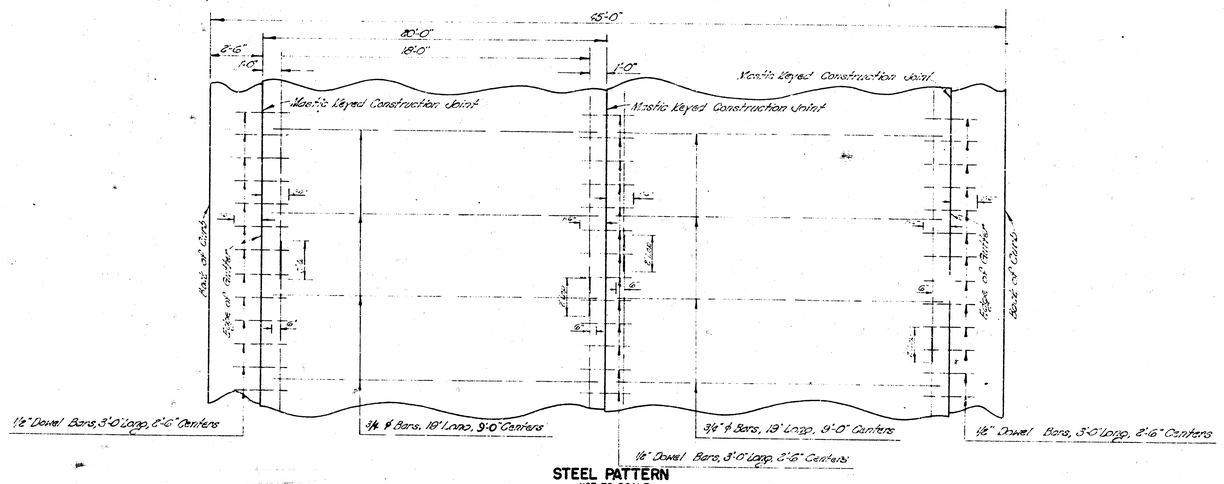


STEEL PATTERN
NOT TO SCALE
USE 3/4" ϕ BARS EXCEPT WHERE NOTED

V/4

B.M. 153.40 Stan. N.E. cor. Lincoln & Woodlawn

Chaining No. on ℄ 100' R.W.

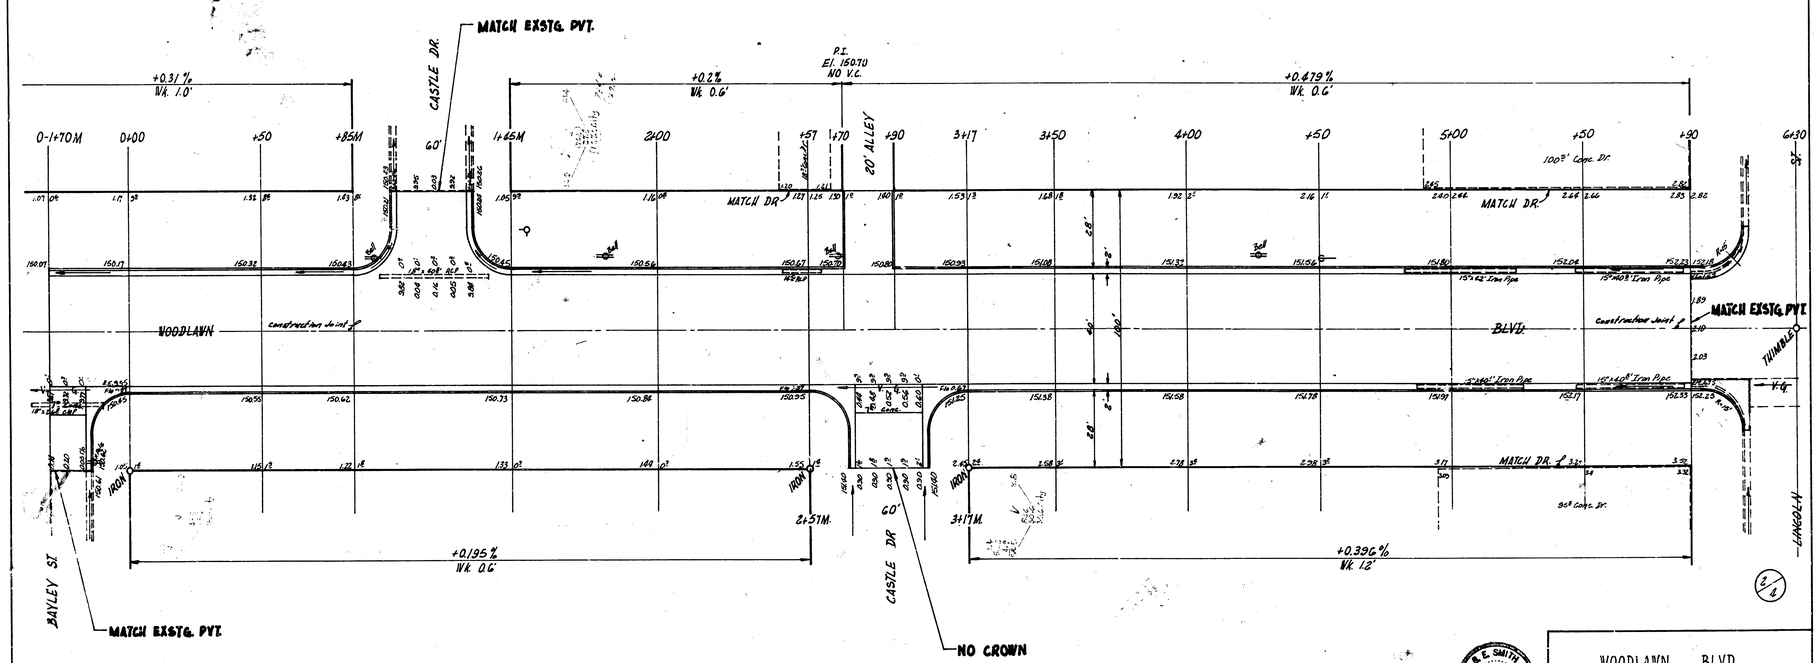

NOTE TO FIELD ENGINEER & CONTRACTOR

All entrance pipes are to be disposed of in accordance with city dirt checker's instructions.

B. E. SMITH LICENSED PROFESSIONAL ENGINEER KANSAS 436

TOTAL EXCAV.

	CUT	FILL
BASE		
TOP SOIL		
NET		

WOODLAWN BLVD.

SL. EASTRIDGE 7TH ADD - S.L. LINCOLN

26-2-30 A.C.

WIDEN TO 40-244 A.C.

CITY OF WICHITA, KANS.

B.E. SMITH CITY ENGINEER

Aug 1955

PROJ NO'S. C15-173
C15-174