
BM 117.15 "G" in Globe W. curb Young 1.0' S. S.L. Douglas
BM 118.48 "G" in Globe E. curb Young S.L. First

Scale 1" = 20'

N

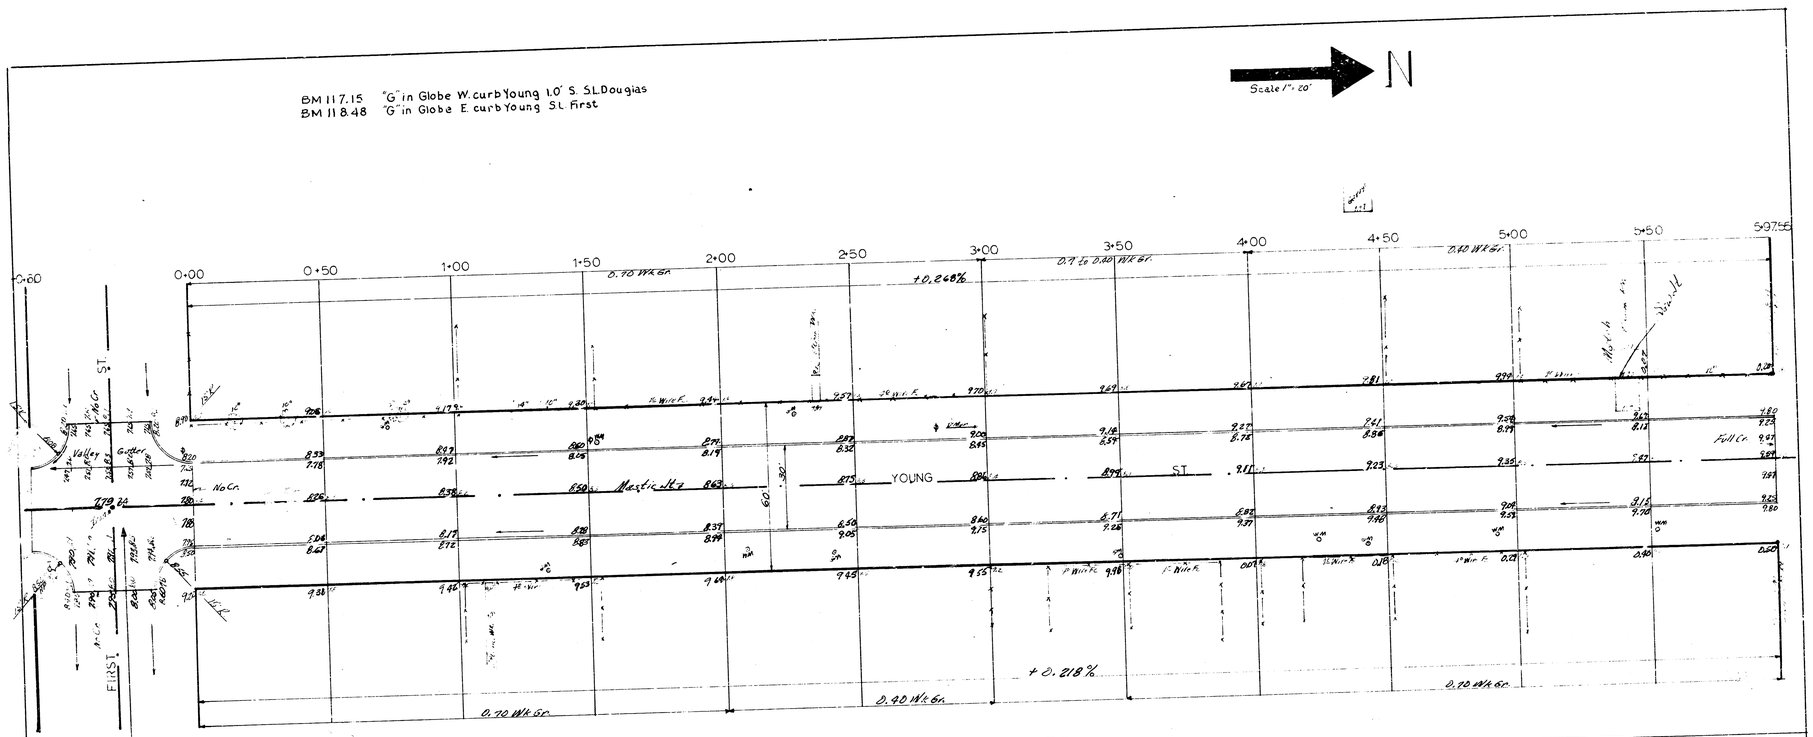

NOTE: Field Engr. Set all grades in intersections as shown on plans.

Excavation	Property	City
	3158.0 C.Y.	525.9 C.Y.
	315.8 +10%	52.6 +10%
	3473.8 Total C.Y.	578.5 Total C.Y.

Compacted Fill	Property	City
	82.2 C.Y.	0.0 C.Y.
	8.2 +10%	
	90.4 Total C.Y.	

1/10

YOUNG ST.

S.L. FIRST to S.L. CENTRAL
30' CONC. & C.B.
CITY OF WICHITA, KS.
B. ESMITH CITY ENGINEER
DATE Oct. 1993 PROJ C12-77

BM 1[illegible]14 RR Spk. in NE Face P.Pole S.W.Cor. 2nd. Young
BM 120.30 R.R.Spk. in SW Face P.Pole N.W.Cor. 3rd. Young

Scale 1"=20'

N

5+97.28M
6+67.28M
7+00
7+50
8+00
8+50
9+00
9+50
10+00
10+50
11+00
11+50
12+00
M 12+64.88

70'

Full Cr.

ST.

YOUNG

Full Cr.

2nd

Full Cr.

65'

6+62.28M

Wt. 0.4'
6+67 to 9+50

−0.100%
+0.70 Mk Gr.
10100 to 12165

Wt. 0.4'
6+62 to 8+50

−0.100%
+0.60 Mk Gr.
9100 to 12165

ST.

60'

Full Cr.

2/10

BM 120.30 RR Spk SW Face P Pole N.W. Cor 3rd & Young
BM 120.78 RR Spk. N.W. Face P Pole N.E. Cor. St Louis & Young

Scale 1" = 20'

N

12+64.88M 13+24.93M +50 14+00 14+50 15+00 15+50 16+00 16+50 17+00 17+50 18+00 18+50 19+00 M 19+27.47

-0.100%
+0.70 Mk Gr.

YOUNG ST.

Mesic Mk

Full Gr.

Valley Gutter

Full Gr. 3rd

Wk. 0.9'
13+25 to 18+00

-0.100%
+0.70 Mk Gr.
18+50 to 19+27

NOTE:
N. edge drive to be no further North than the S. edge Pump Island
Driveway to be located by Field Engr. Check with office

3/10

BM 12203 "M" in Muller Fire Hyd. NE Cor Newell & Young

scale 1" = 20'

N

19+27.47M

M 19+87.47

20+00

20+50

21+00

21+50

22+00

22+50

23+00

23+50

24+00

24+50

25+00

25+50

25+88.89M

+0.13% / -0.70 Wk Gr.

+0.13% / -0.70 Wk Gr.

30 FT. AVE

ST LOUIS

YOUNG ST

NOTE:
15" Lead and inlet to be installed by others
Field Engr. to determine location

4/10

B.M. 121.19 "R" in Ritchie S.L. Central W side Young

Scale 1" : 20

N

25·89.89M

26·49.89M

27·00

27·50

28·00

28·50

29·00

29·50

30·00

30·50

31·00

31·50

32·00

32·42.1M

32·47.4M

+0.239%
+0.40 Mkr.

+0.259%
+0.40 Mkr.

YOUNG ST.

McG. St.

McG. Newell

Valley Gutter

Fr. House

Fr. House

Match

Central Ave

5/10