
B. M. 106.72 "P" in Piper ctr. wk. West N.W. cor. Waco & Zimmerly.

Stations on ℄ St.

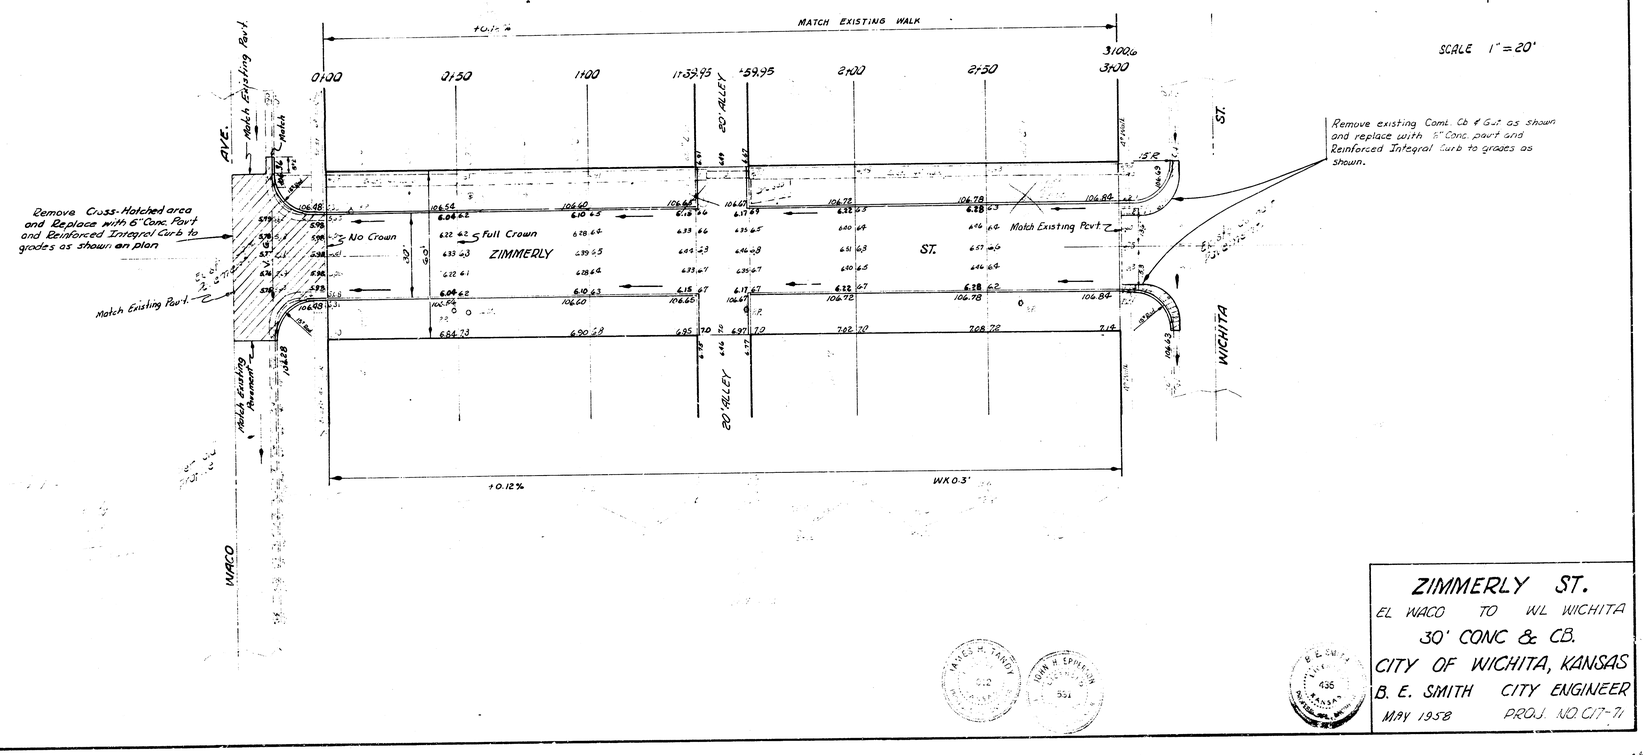

Sewer G.V.
Water G.M.
Gas
Other

Bk. 132-Y

JAMES M. HANDY 512
JOHN W. EPHLIN 551
B. E. SMITH 435 KANSAS REGISTERED ENGINEER

ZIMMERLY ST.

EL WACO TO WL WICHITA

30' CONC & CB.

CITY OF WICHITA, KANSAS

B. E. SMITH CITY ENGINEER

MAY 1958 PROJ. NO. C17-71