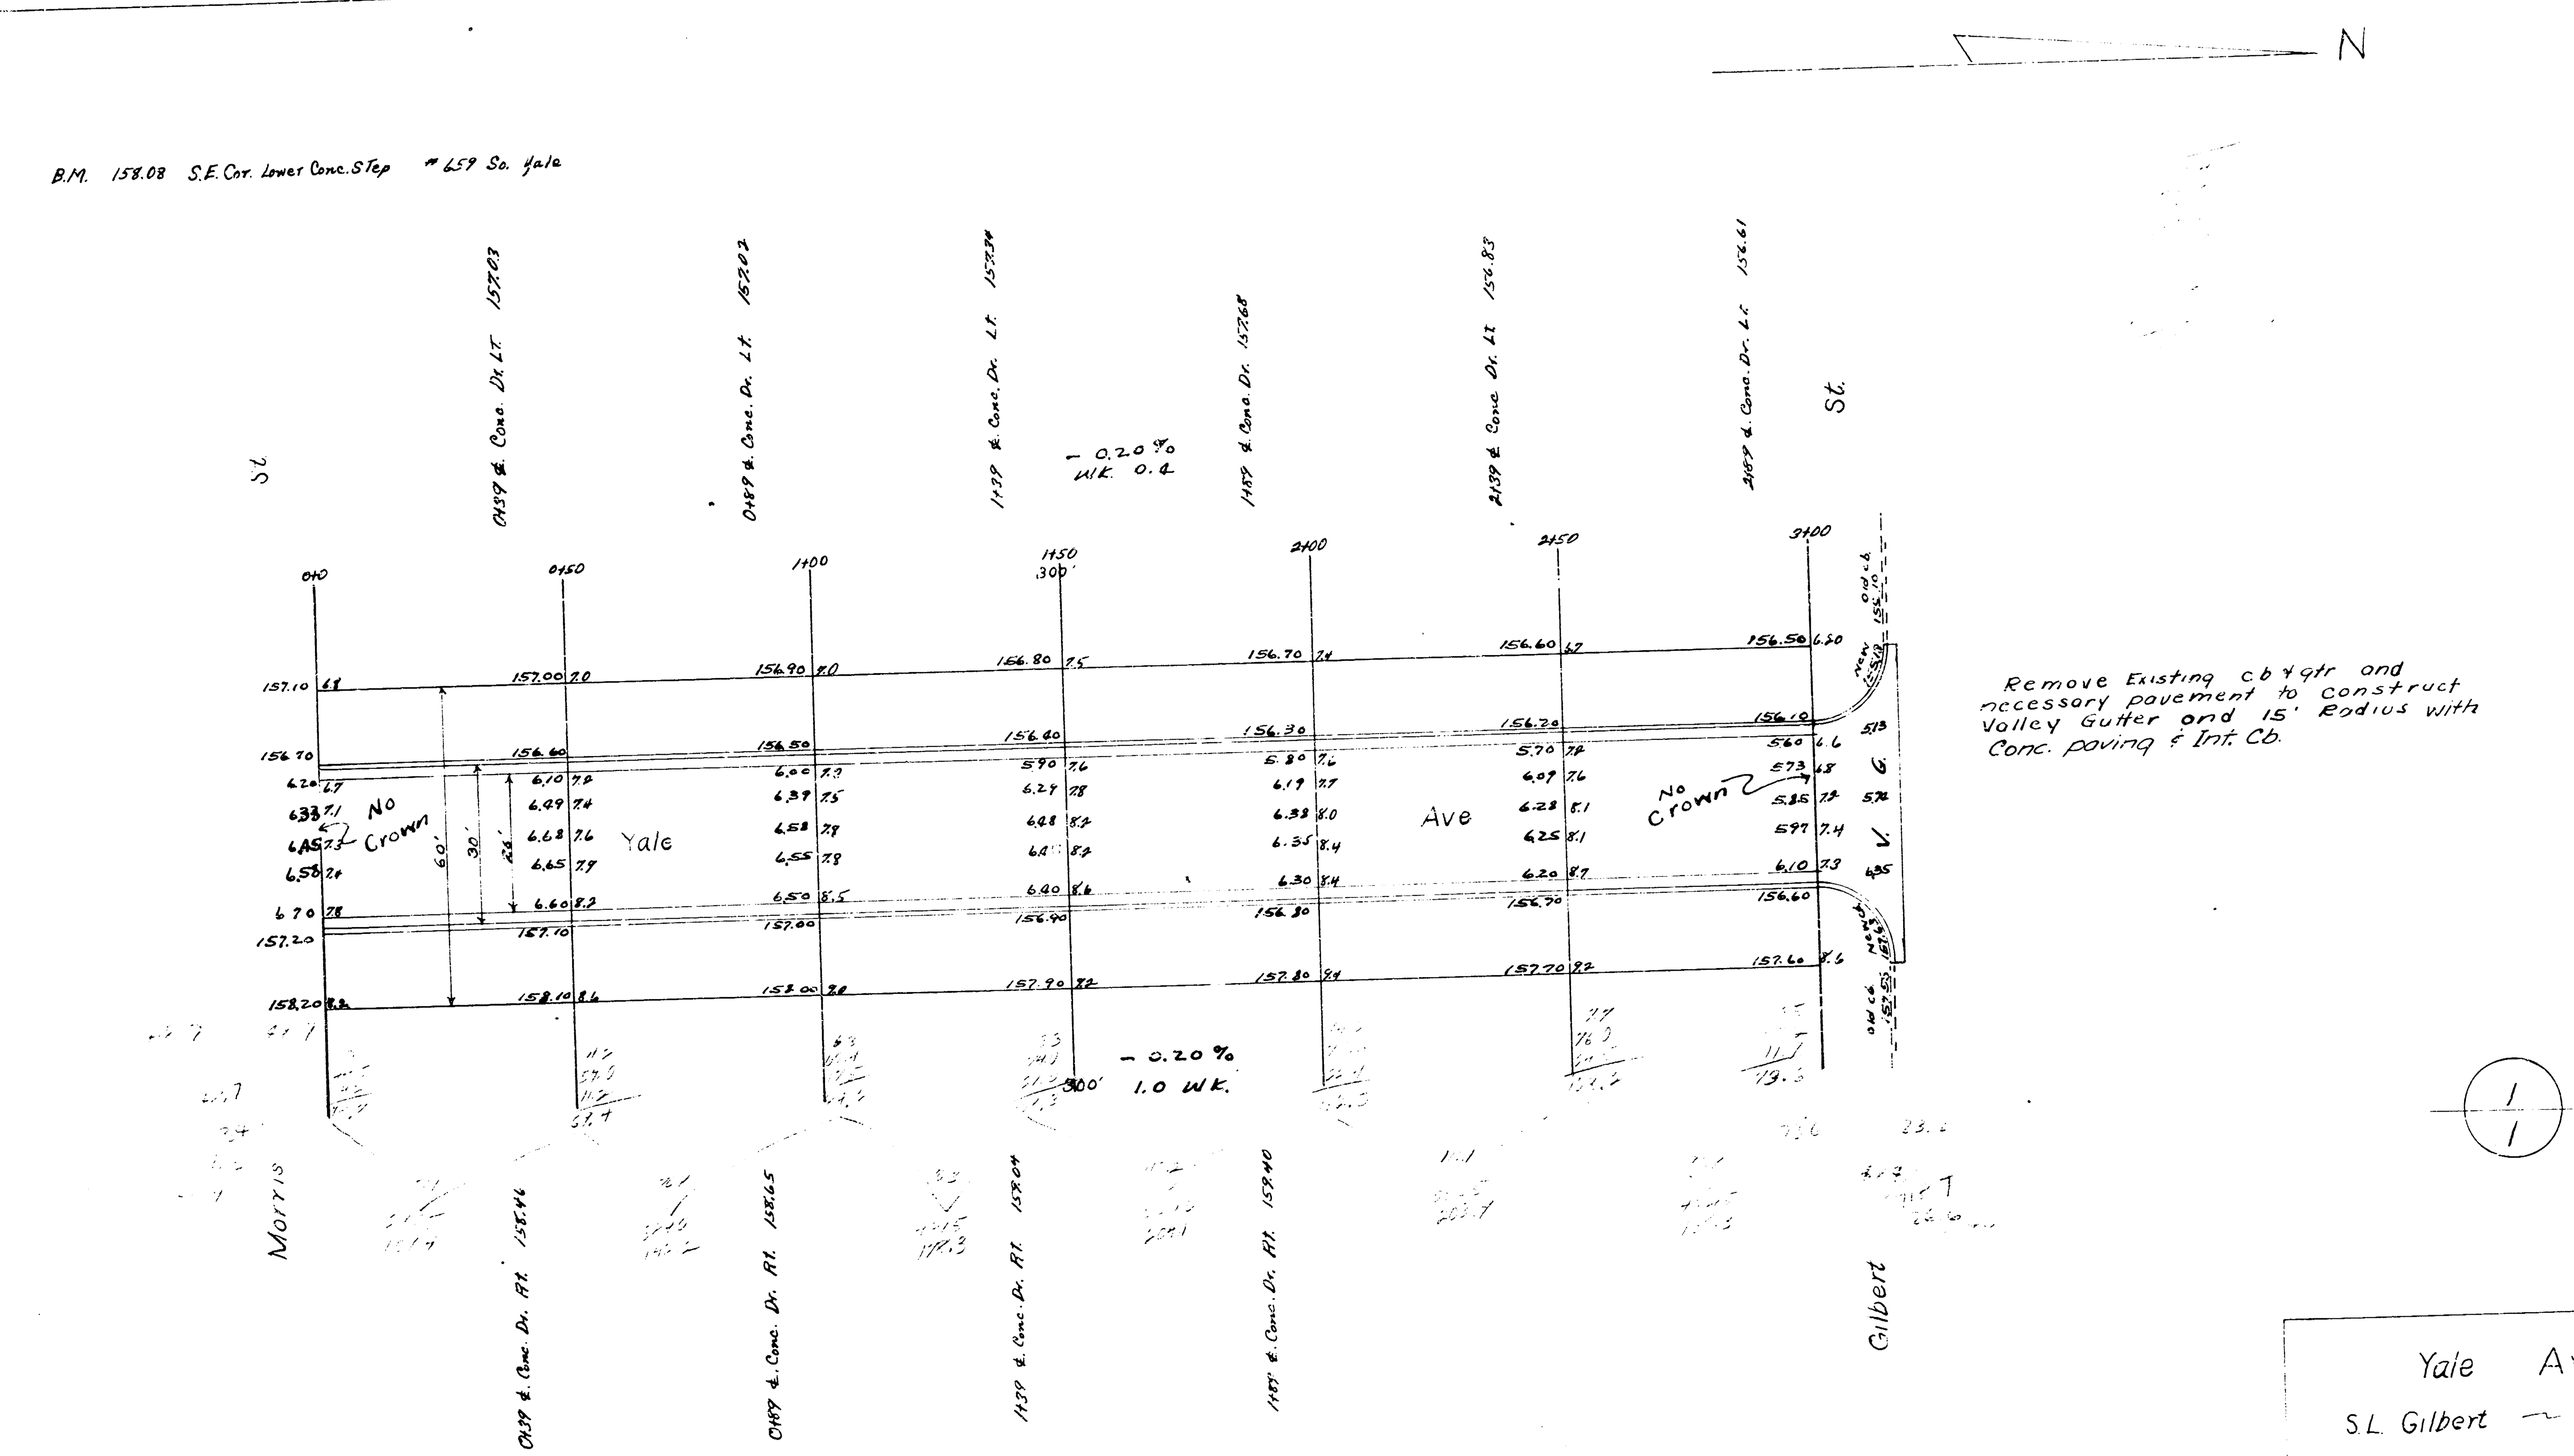


Yale Ave.

S.L. Gilbert ~ N.L. Morris

26-2-30 AC.

City of Wichita, Kansas

L.K. White City Engineer

July 1948 Project C18-103