

B.M. 179.46 "X" S.W. corner city conc. manhole at S.E. corner Woodlawn & Douglas

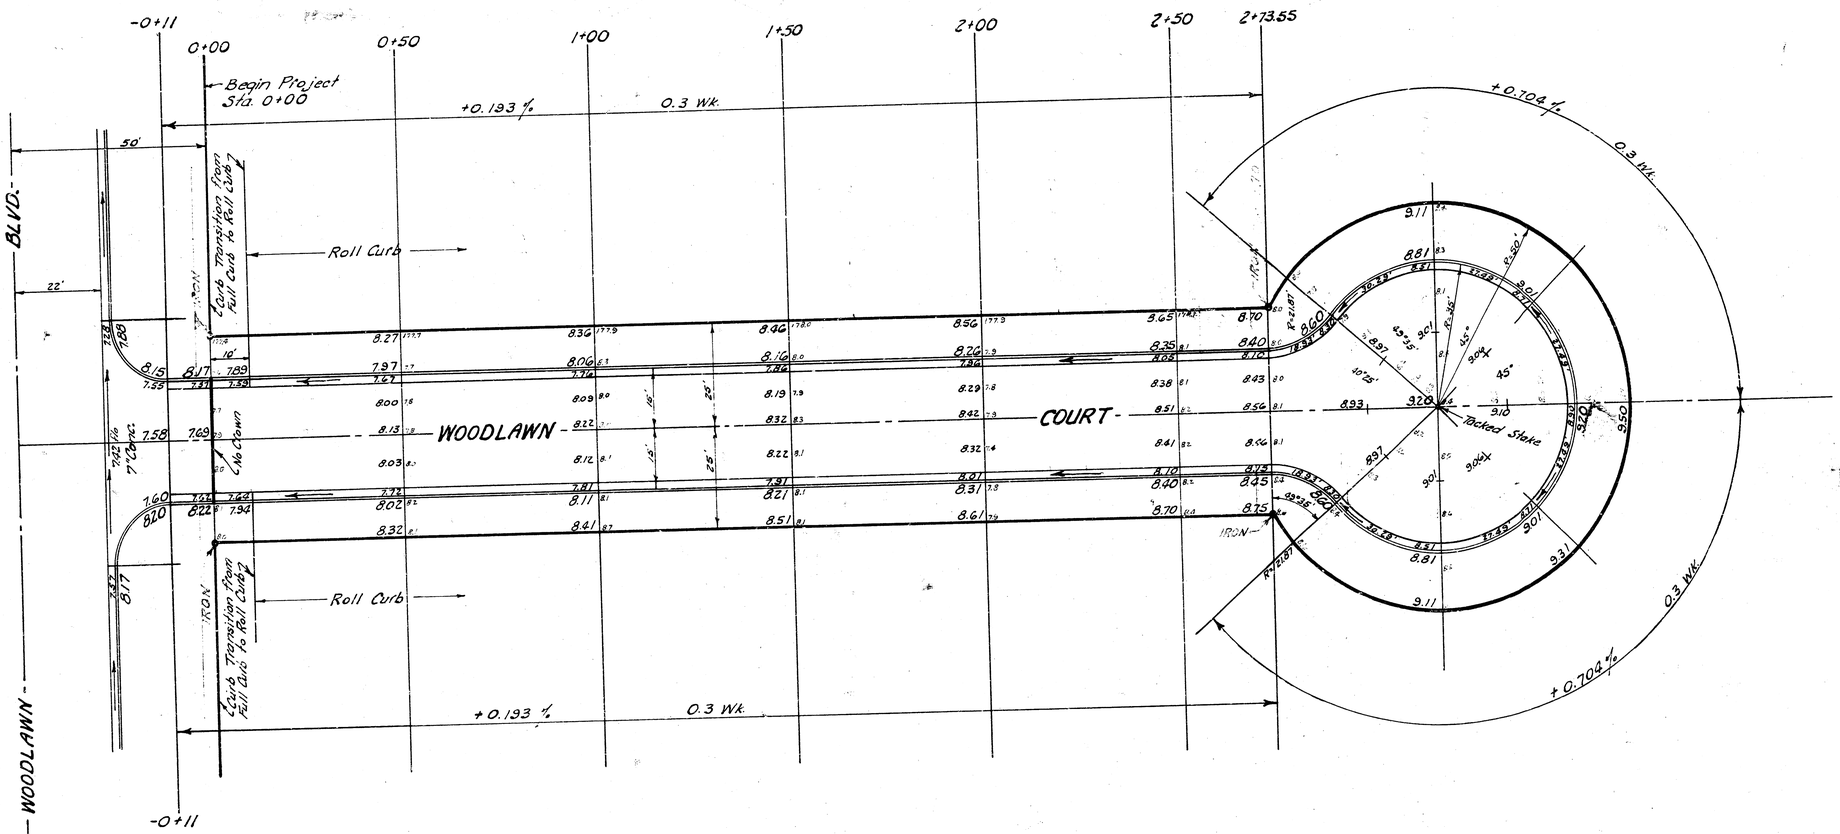

Scale: 1" = 20'

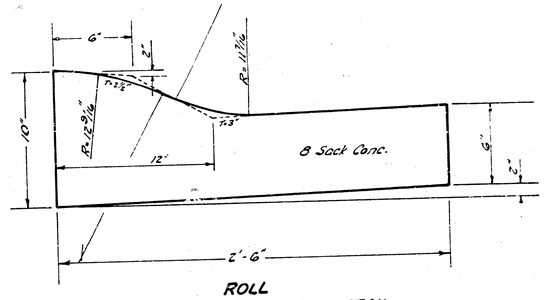

ROLL
CURB & GUTTER DETAIL

EXCAVATION	
	188 Cu. Yds.
+10%	19 " "
Totals	207 Cu. Yds.

COMP. FILL	
	11 Cu. Yds
	1 " "
	12 Cu. Yds.

JOHN L. ALLEN — REGISTERED — 821 — KANSAS — ENGINEER

B. E. SMITH — REGISTERED — 436 — KANSAS — ENGINEER

WOODLAWN COURT

IN EAST VILLAGE SECOND ADDITION

26-2-30 Asph. Concrete

B. E. SMITH CITY ENGINEER
CITY OF WICHITA KANSAS

Date: APRIL 1965

Project No. C 16-10