
B.M. 1794G "X" S.W. corner city conc manhole at S.E. corner Woodlawn & Douglas

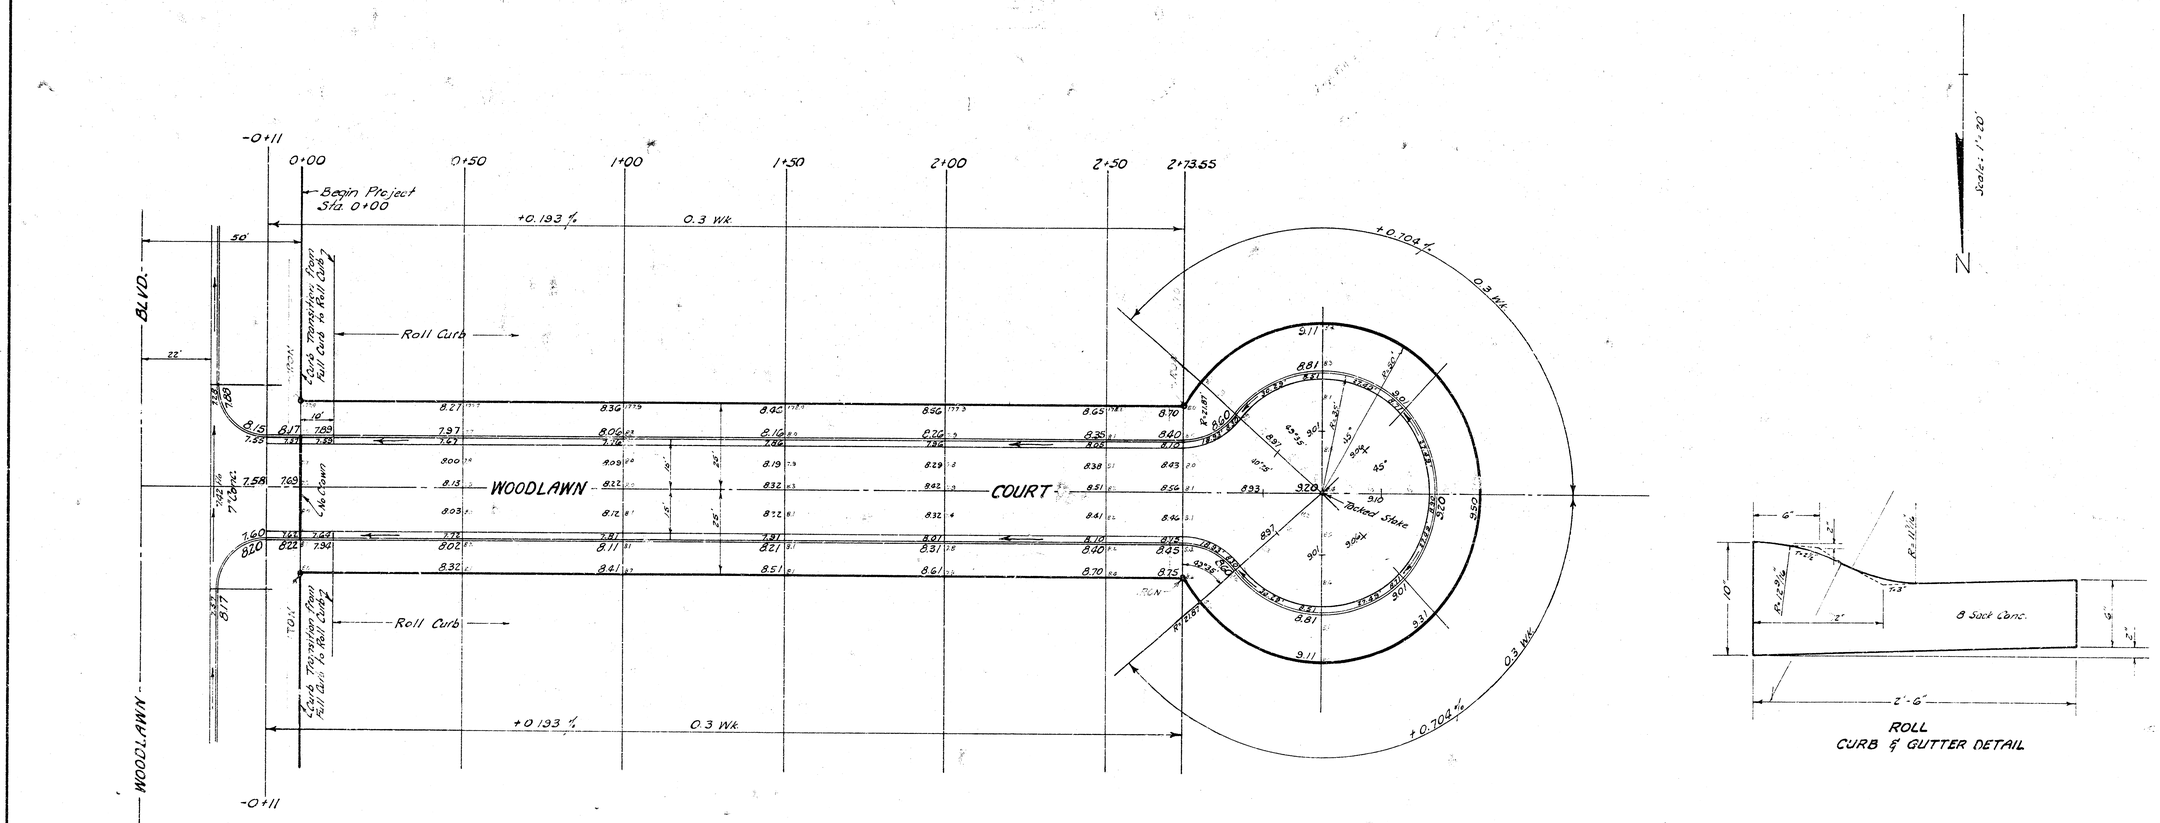

ROLL
CURB & GUTTER DETAIL

EXCAVATION		COMP. FILL	
188	Cu. Yds.	11	Cu. Yds.
+10% 19	" "	1	" "
Totals 207	Cu. Yds.	12	Cu. Yds.

JOHN T. ALLEN
No. 521
REGISTERED
KANSAS
CIVIL ENGINEER

WOODLAWN COURT

IN EAST VILLAGE SECOND ADDITION

26-2-30 Asph. Concrete

B. E. SMITH CITY ENGINEER
CITY OF WICHITA KANSAS
Date: APRIL 1935

Project No. C 16-10