


B.M. = 1398.81 "a" in top NE cor. E. headwall Triple 2'C.B.C. on Rock Road - 400' So. of Turnpike.

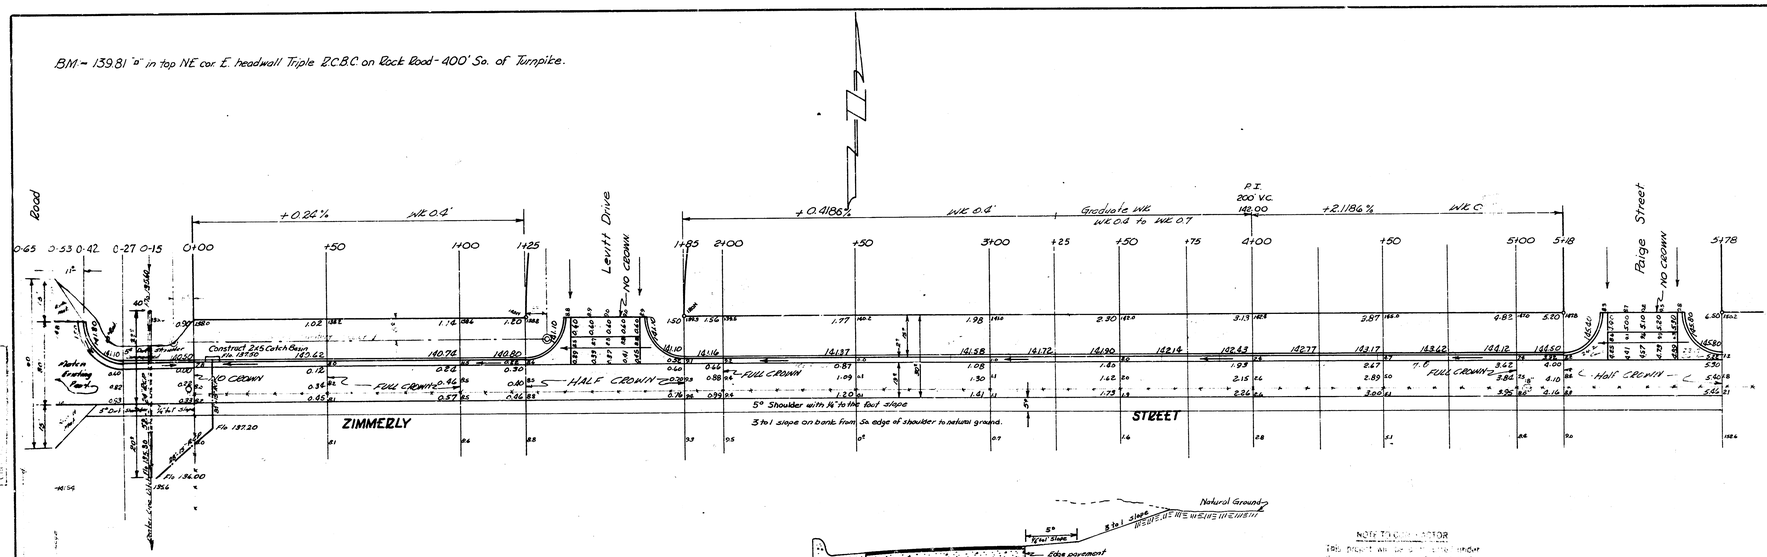

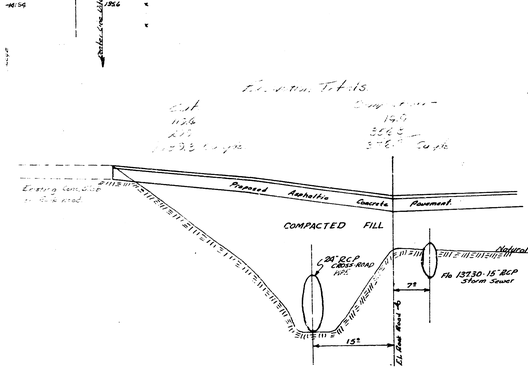

Cross Section Hook-up @ E. Zimmerly
No Scale

TYPICAL SECTION IN CUT AREA
No Scale

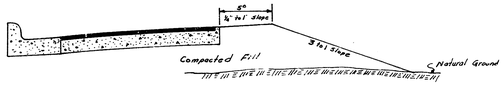

TYPICAL SECTION IN FILL AREA
No Scale.

NOTE TO CONTRACTOR

This project will be constructed under the supervision of the City Engineer and Contractor will conform to the duly of Wichita for all Construction Specifications, and Inspection.

Sheet 1 of 3

ZIMMERLY N½ STREET

EL Rock Road to EL Paige Street

13-2-15 AC.

CITY OF WICHITA, KANSAS

B.E. SMITH — CITY ENGINEER

July 1957 — PRIVATE JOB