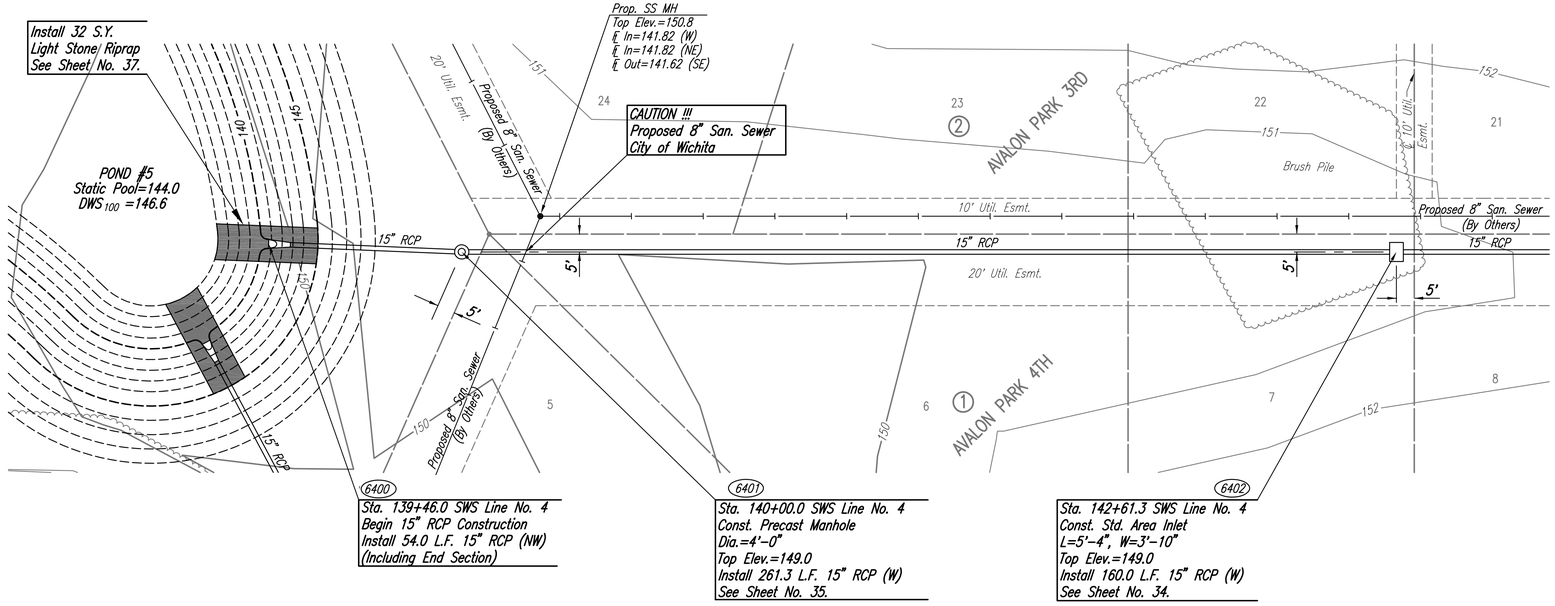

SCALE:

PLAN: LAT. & LONG. 0 20 40

PROFILE: HORIZ. SAME AS ABOVE

VERT.

COORDINATE LIST		
POINT	NORTH	EAST
6400	12,143.4011	11,938.3227
6401	12,145.2721	11,884.3551
6402	12,143.4032	11,623.1049

(6400) = COORDINATE POINT NO.

SEE SHEET NO. 5 FOR PLAT COORDINATES

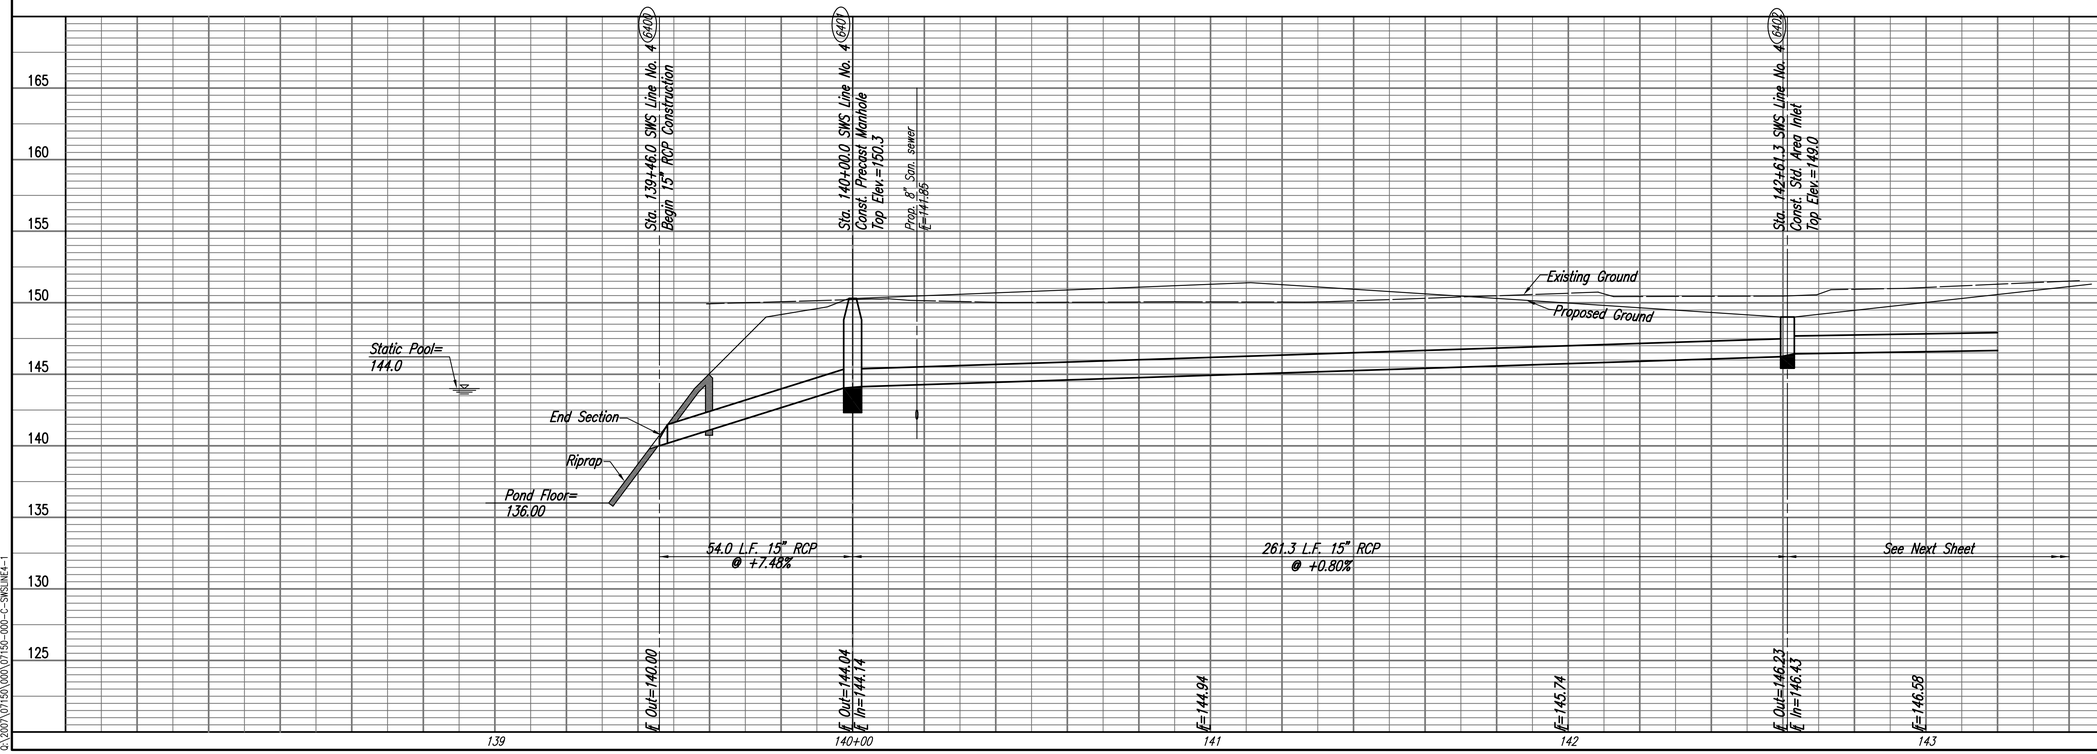

PLAN: CHECKED, CHECKED — BY — DATE

PROFILE: CHECKED, CHECKED — BY — DATE

AVALON PARK 3RD AND 4TH ADDITION–PHASE 1

SWS LINE NO. 4

JAMES L. ARMOUR, P.E.–CITY ENGINEER
CITY OF WICHITA PROJECT NO. 472-84441

Professional Engineering Consultants, P.A.
303 S. TOPEKA • WICHITA, KANSAS 67202
316-262-2691 • FAX 316-262-3003

Job No. 35-07150-000
Date April 2007
Designed By BMM
Drawn By BJS, TAT

Saved 09-11-2007 3:31:36 PM by BJS
Plotted Sep 11, 2007 - 3:32:07 PM by BJS
Q:\2007\07150\000\07150-000-C-SWSLINE4-1