PROJECT NO.	YEAR	SHEET NO.	TOTAL SHEETS
35-07150-000		53	68

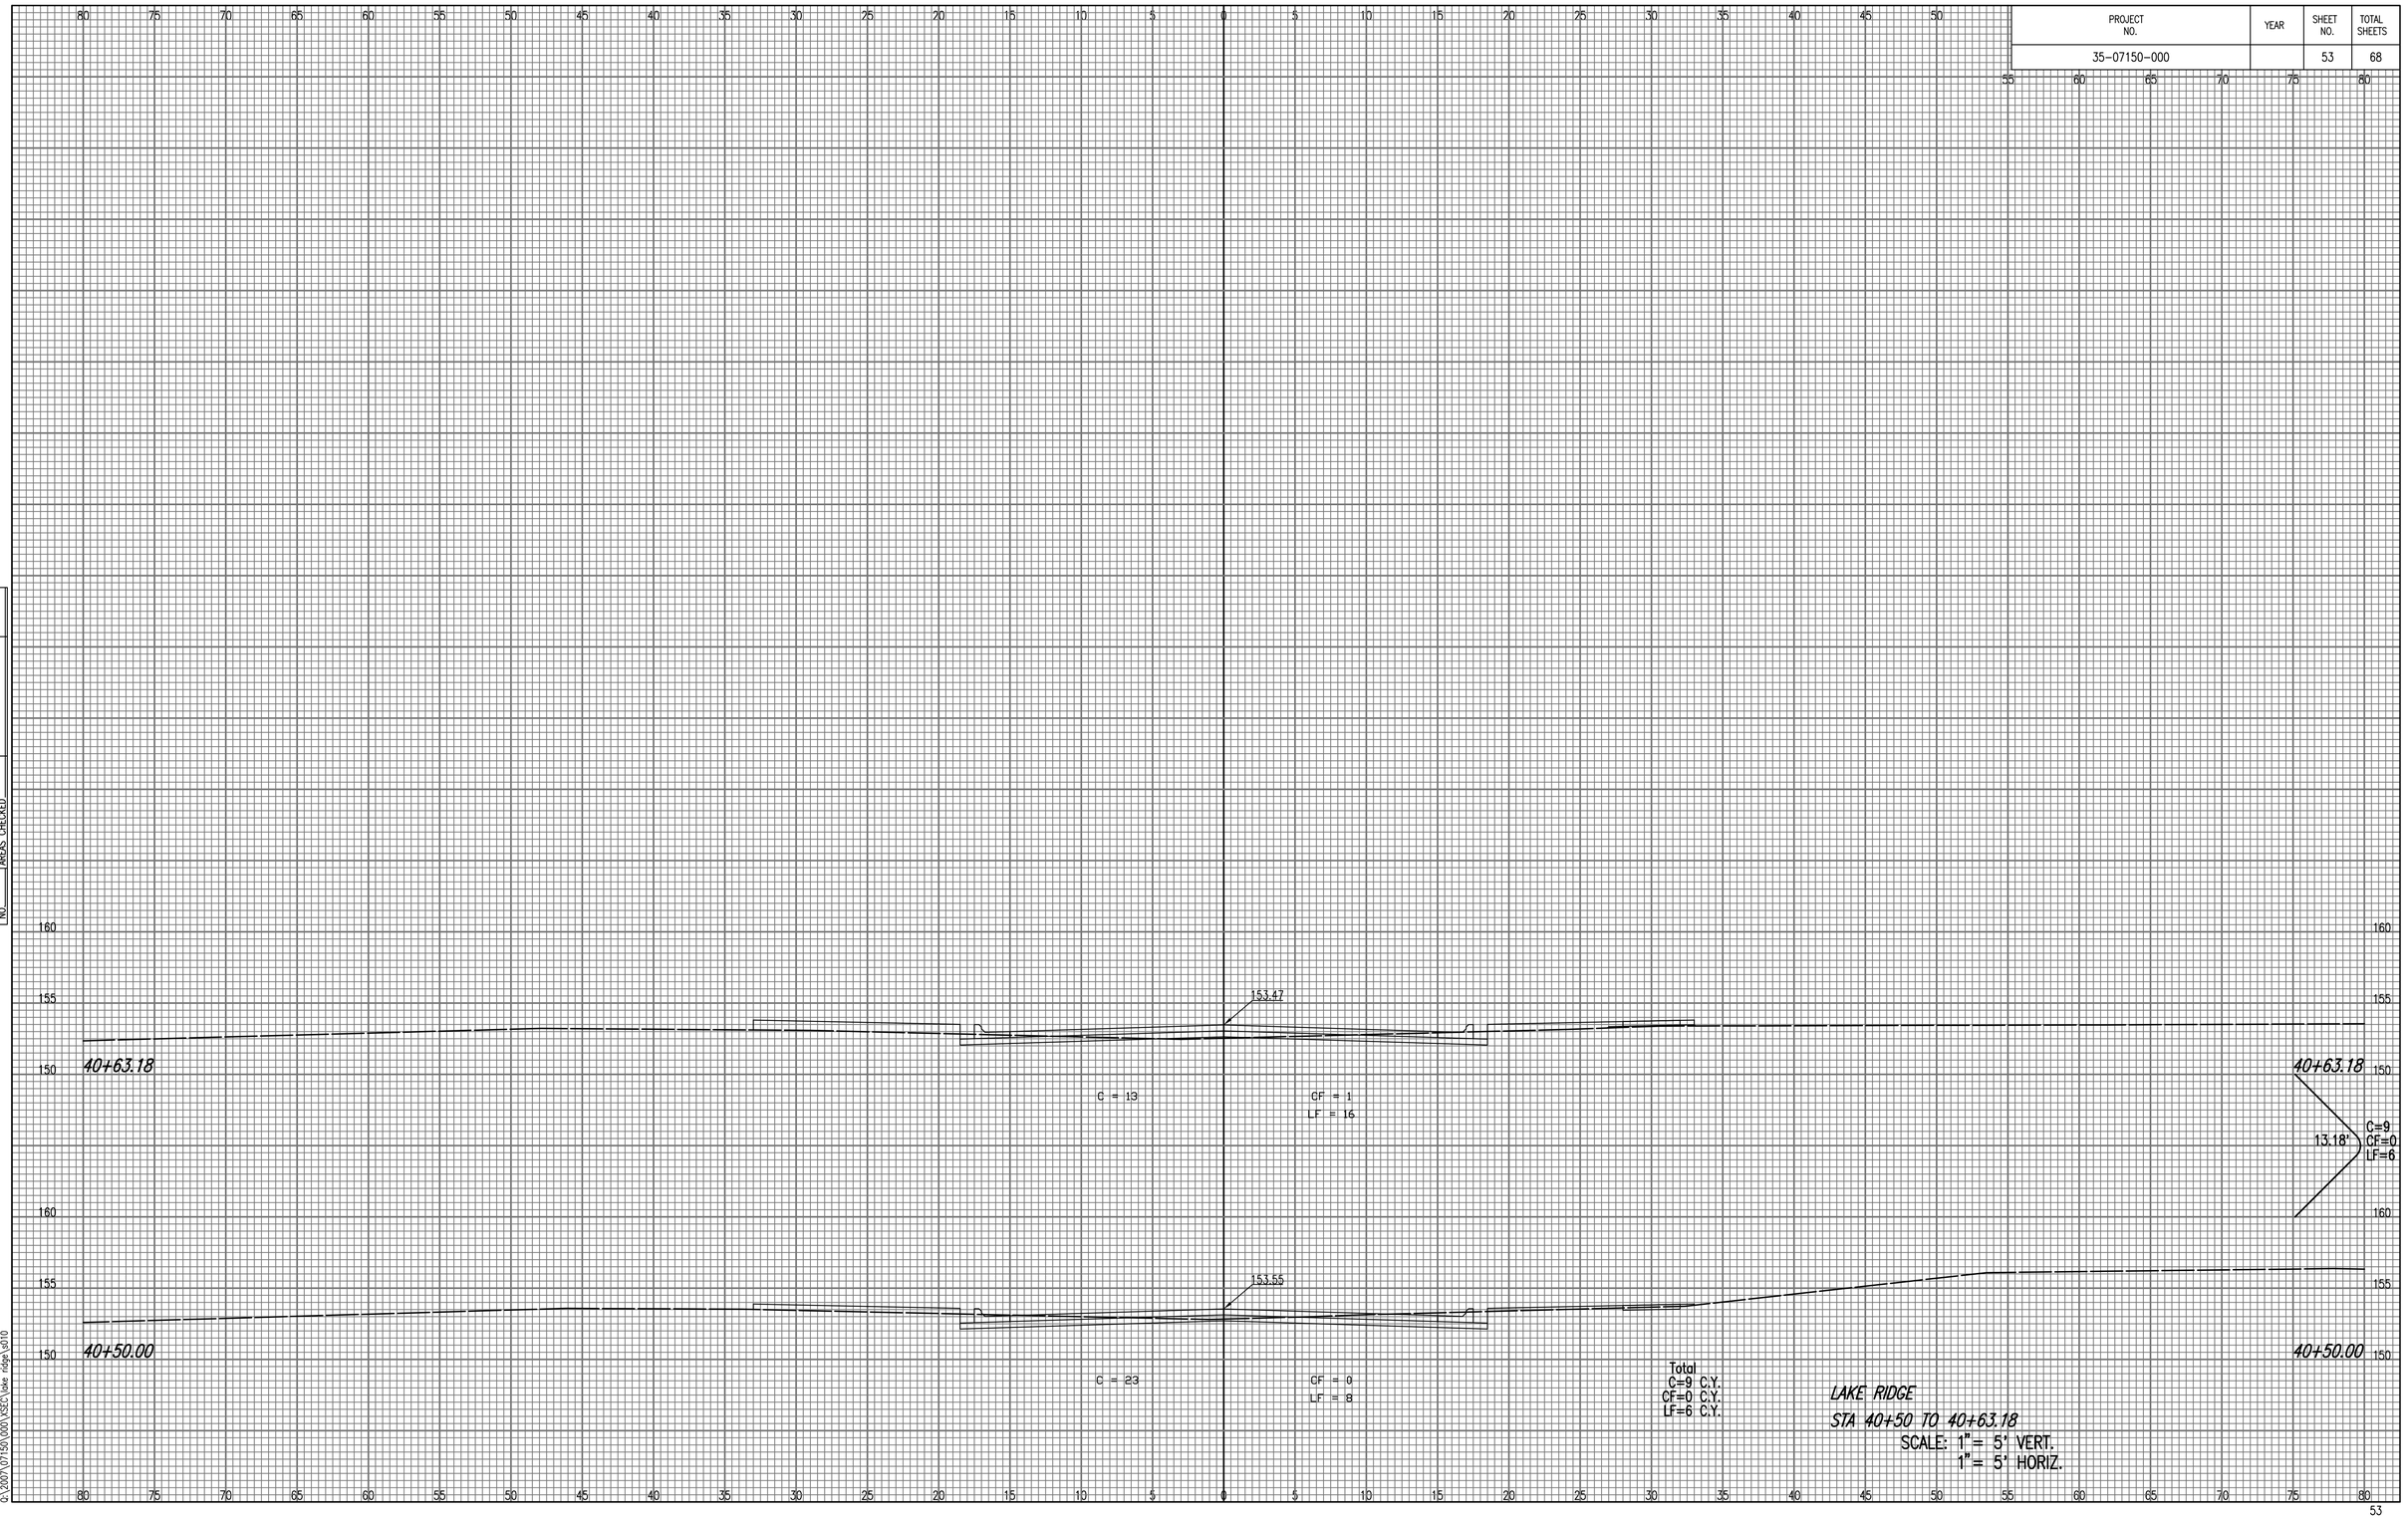

NOTE BOOK NO.
TEMPLATE
AREAS
AREAS CHECKED

Saved: 07-09-2007 2:20:14 PM by TAT
Plot Scale: 1:50 Plot Date: 7/9/2007 By: BJS
Q:\2007\07150\000\SECT\lake ridge\sb10