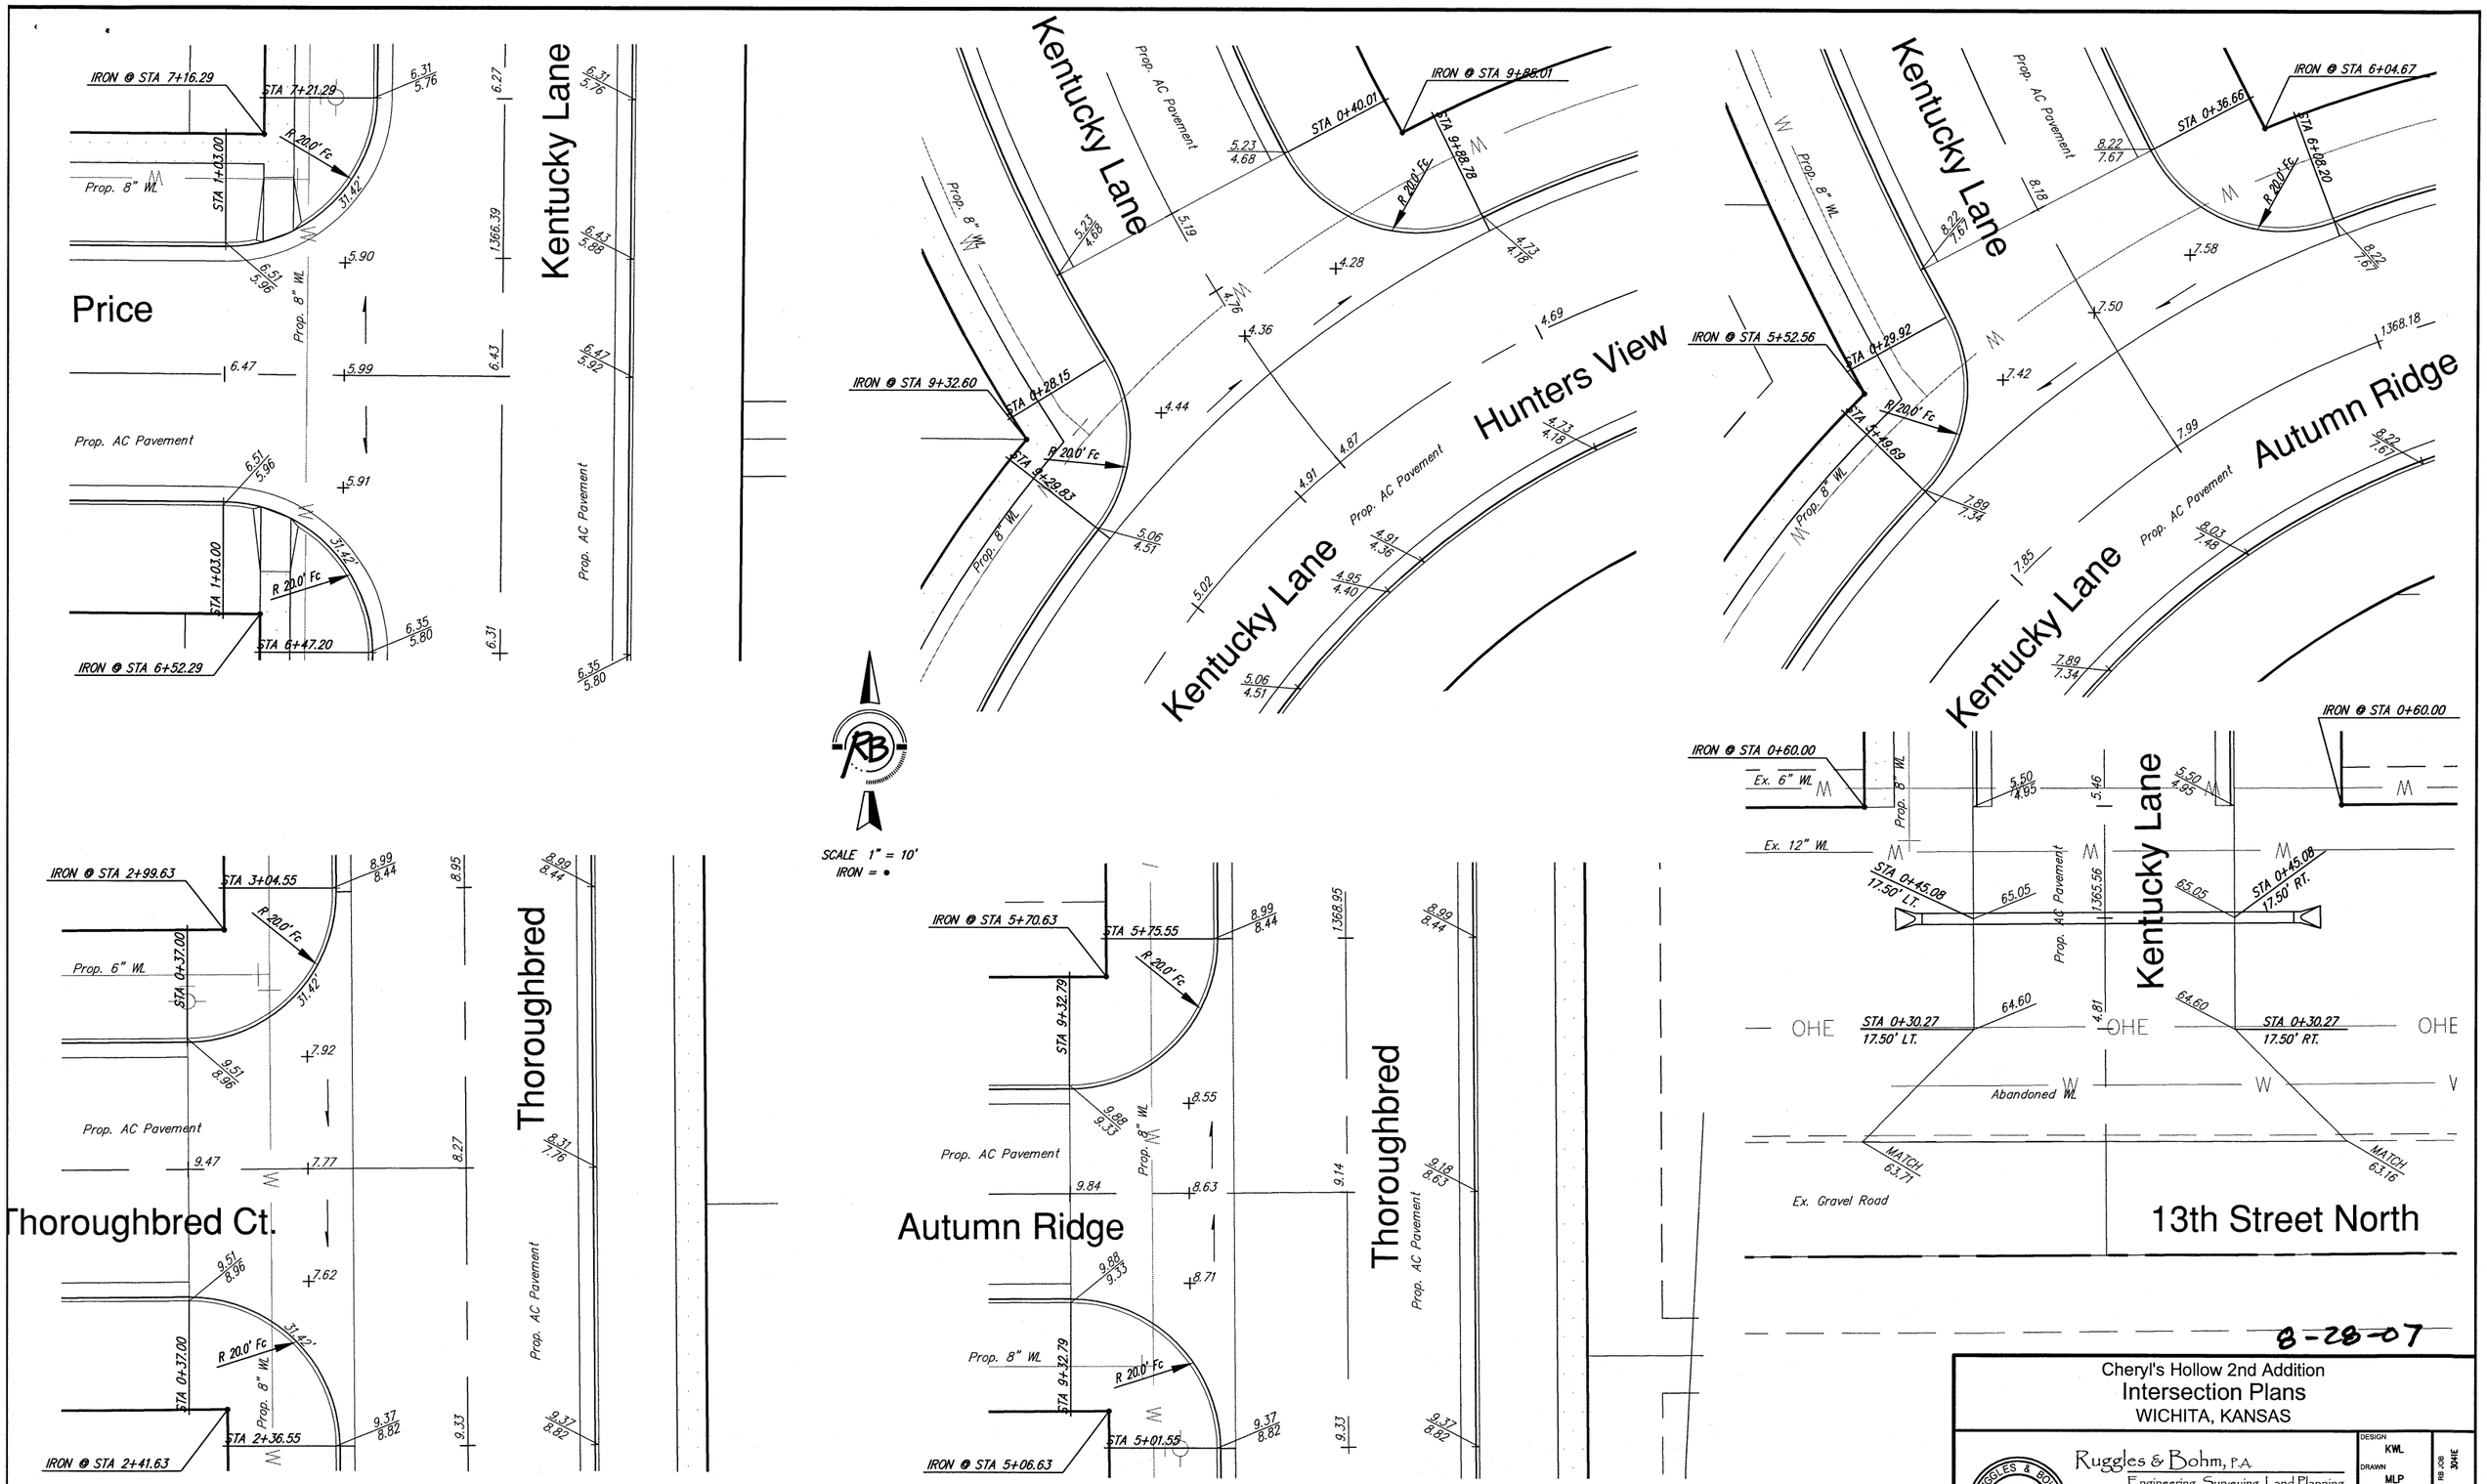


8-28-07

NOTE: ROLL TYPE CURB AND GUTTER TO BE CONSTRUCTED ALONG PAVEMENT DEPICTED ON THIS SHEET

Cheryl's Hollow 2nd Addition
Intersection Plans
WICHITA, KANSAS

Ruggles & Bohm, P.A.
Engineering, Surveying, Land Planning
924 North Main
Wichita, Kansas 67203
www.rbkansas.com
(316) 264-8008
(316) 264-4621 fax
E-mail: info@rbkansas.com

| | |
|---|---|
| DESIGN | KWL |
| DRAWN | MLP |
| REVIEW | |
| UTILITY | |
| DATE | Aug. 7, 2007 |
| REF. JOB | 30ME |
| SHEET | 12 OF 45 |
| DRAWING FILE | base {Intersections} |
| PROJECT NUMBER | 472-84544 |