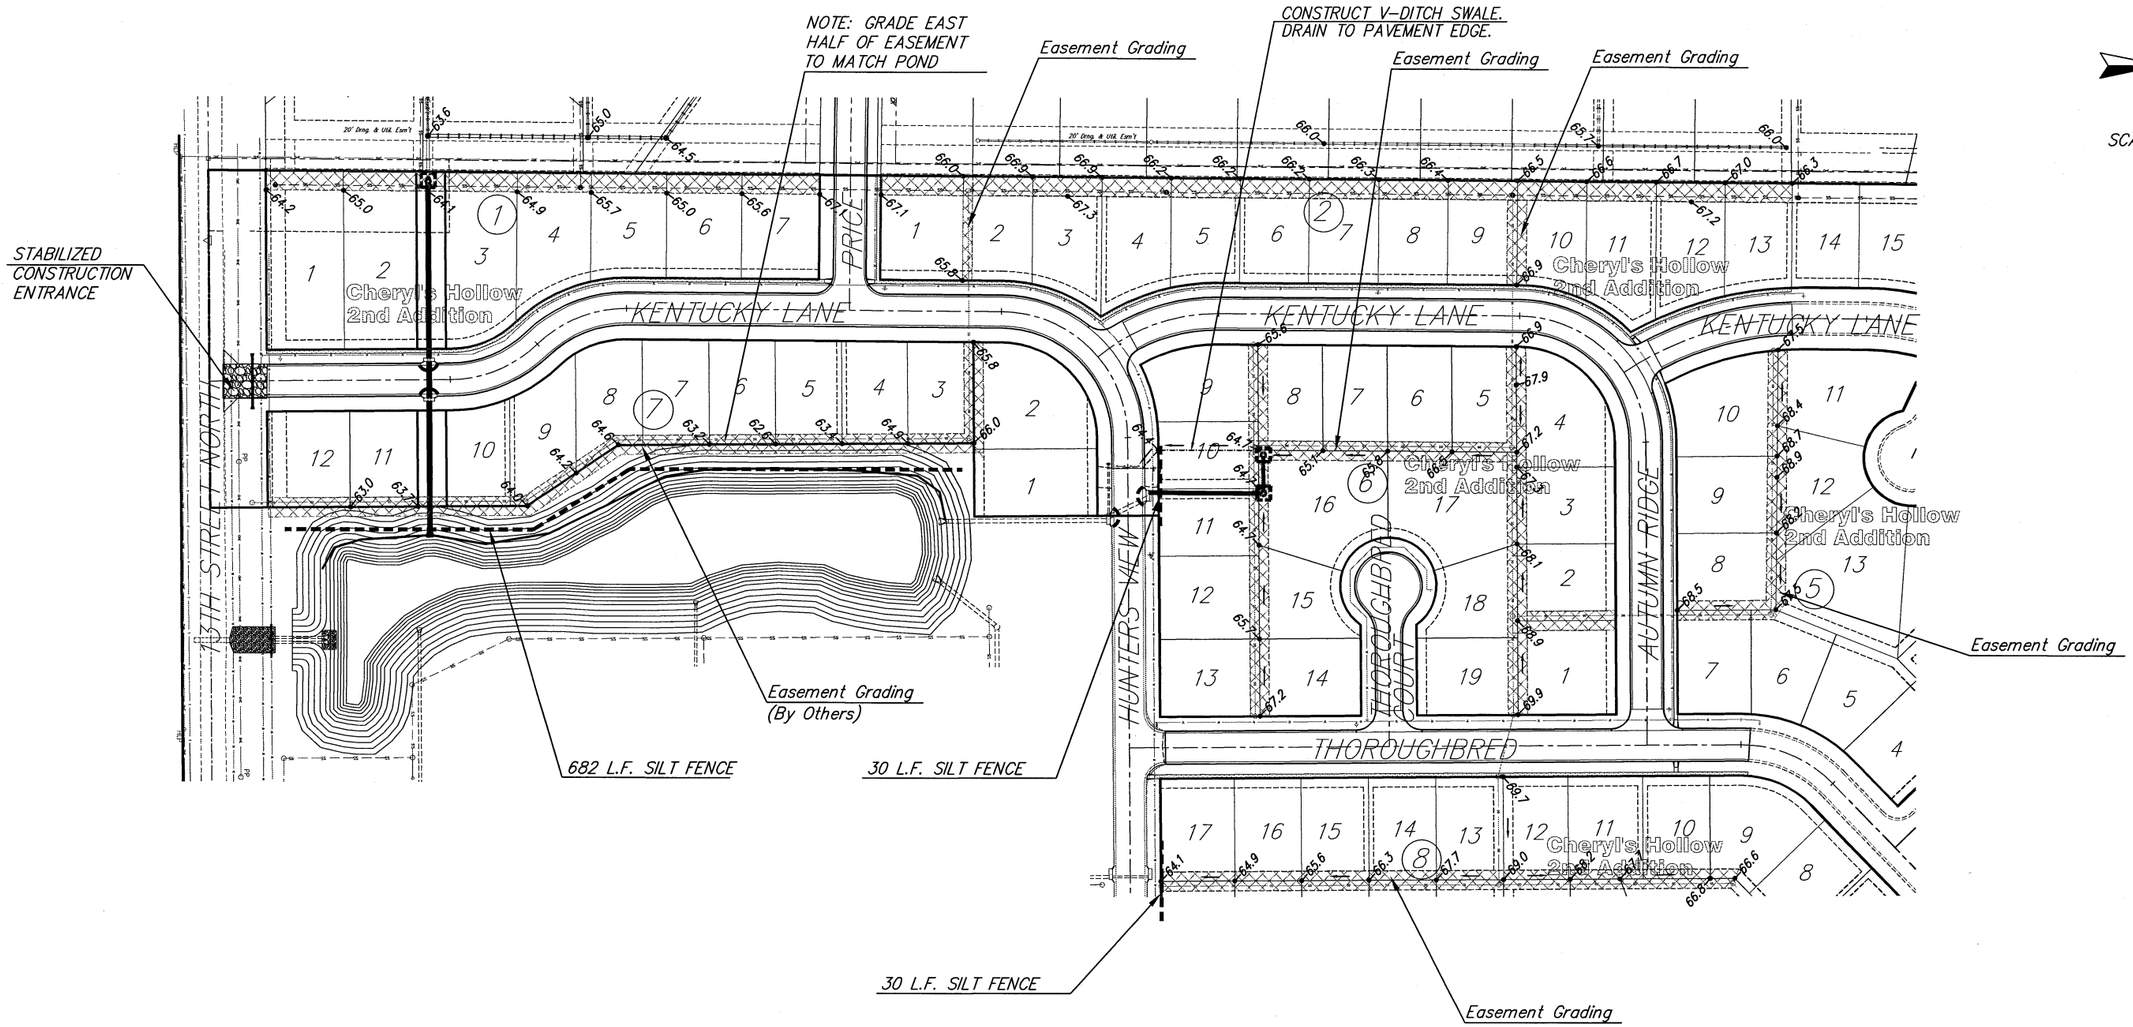

SCALE: 1" = 80'

LEGEND

- DITCH CHECK
- CURB INLET PROTECTION
- STRAW BALE BARRIER
- SILT FENCE
- CONSTRUCTION LIMITS
- TEMPORARY DRAINAGE DITCH

NOTE: SOME EROSION CONTROL MEASURES ON THIS SHEET ARE TO BE INSTALLED BY OTHERS. REPLACEMENT OF INDICATED BMP'S WILL BE PAID BY MEASURED QUANTITY.

NOTE: ALL DISTURBED AREAS TO SEEDED, FERTILIZED AND MULCHED PER CITY OF WICHITA SPECIFICATIONS. CONTRACTOR TO MAINTAIN BMP'S PLACED BY PREVIOUS PROJECTS.

8-28-07

Cheryl's Hollow 2nd Addition

Erosion Control Plan/ Easement Grading

WICHITA, KANSAS

Ruggles & Bohm, P.A.
Engineering, Surveying, Land Planning
924 North Main
Wichita, Kansas 67203
www.rbkansas.com
(316) 264-8008
(316) 264-4621 fax
E-mail: info@rbkansas.com

DESIGN	KWL
DRAWN	MLP
REVIEW	
UTILITY	
DATE	Aug. 7, 2007
RB JOB	30ME
SHEET	13 OF 45
DRAWING FILE	base {Erosion Control Plan}
PROJECT NUMBER	472-84544