Scale: 1" = 60'

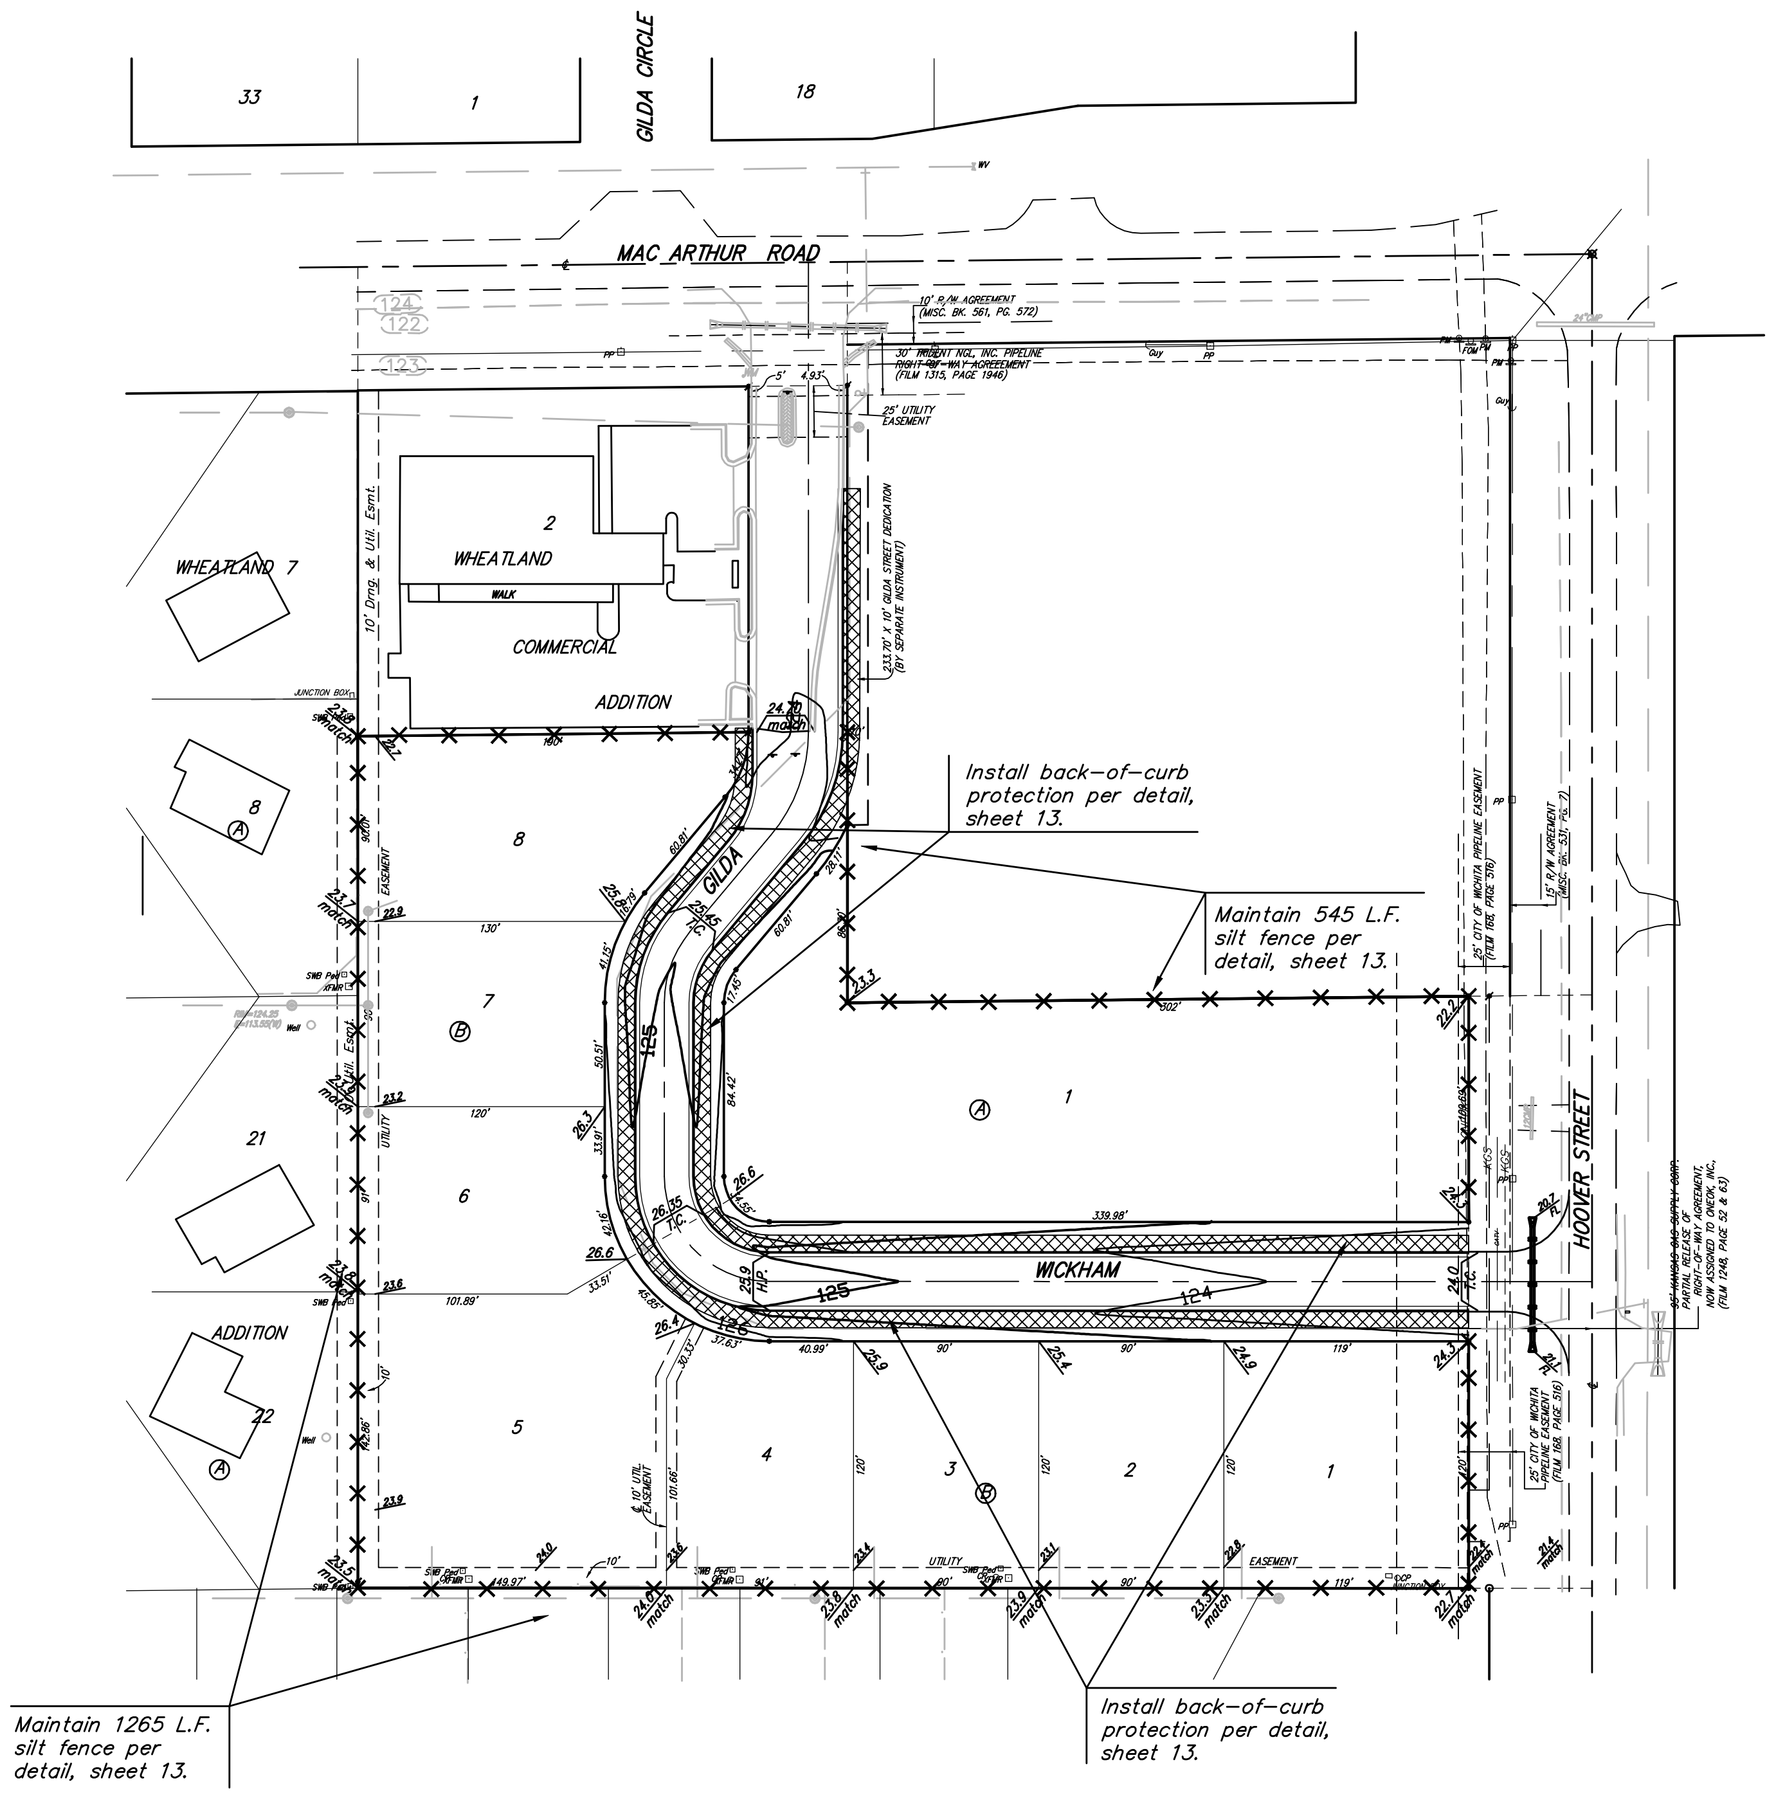

EROSION CONTROL PLAN
LEGEND
(Installation Details Found in the SWP2 Plan)

- DITCH CHECKS
- SILT FENCING
- BACK OF CURB PROTECTION

NO SCALE

Maintain one construction entrance onto existing paved roadway per detail, sheet 13.

185 — Existing Grade
185 — Proposed Grade
Silt Fence

Baughman

GRAY'S 6TH ADDITION
EROSION CTRL PLAN
WICHITA, KANSAS

Baughman Company, P.A. 315 Ellis St. Wichita, KS 67211 P 316-262-7271 F 316-262-0149
ENGINEERING | SURVEYING | PLANNING | LANDSCAPE ARCHITECTURE

PROJECT NUMBER 472-84565	DESIGN ATD / DRAWN TMS
REVISIONS:	APPROVED / DATE 09/07
	SCALE Noted
	SHEET **6** OF **13**

Gray6th\ECPlan 07-05-E817