CITY OF WICHITA, KANSAS

STORM WATER SEWER IMPROVEMENTS

EAST OF CARRWOOD AND MAY

PROJECT # 468-76-245-81904-000-000-001

INDEX NO. 606095

RECONSTRUCT PORTION OF S.W.D. 43

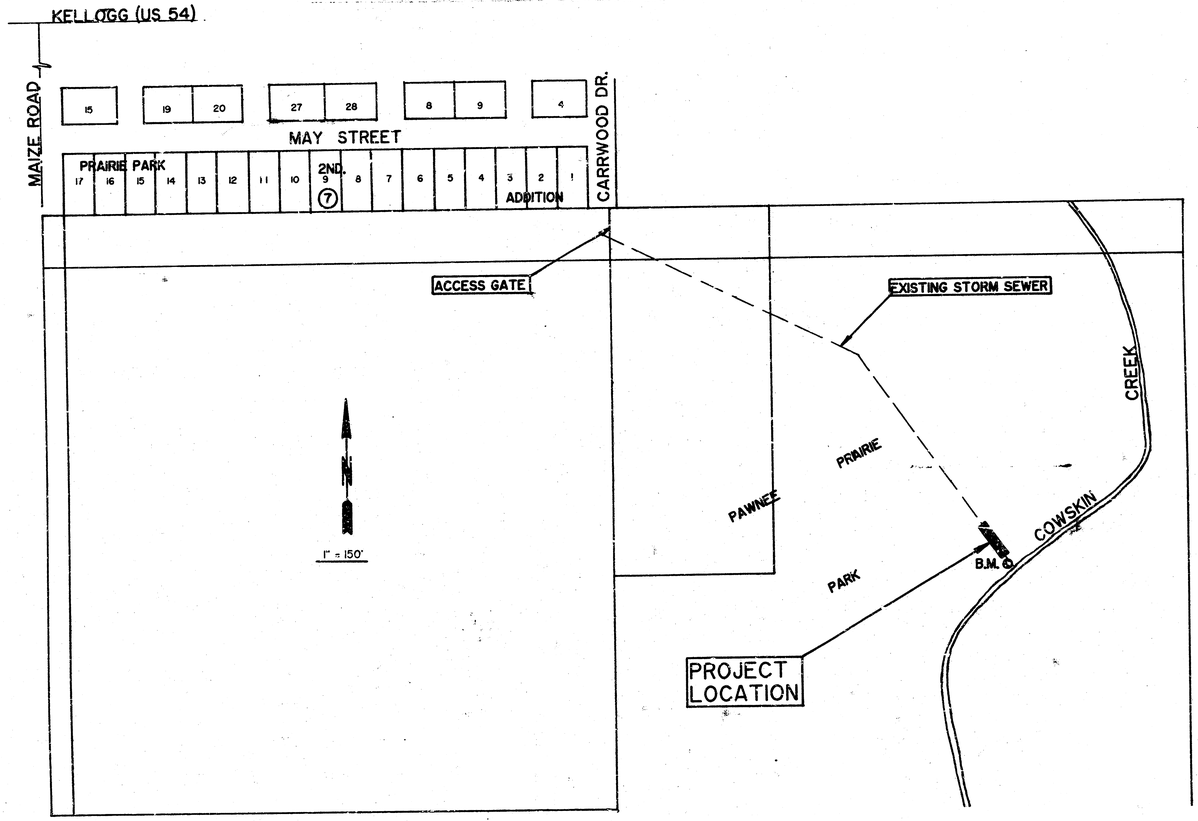

LOCATION MAP

INDEX :

SHEET 1 TITLE SHEET

SHEET 2 PLAN-PROFILE SHEET

GENERAL NOTES:

1. Rubble from the removal of miscellaneous structures and excess excavation which is to be wasted shall be disposed of on sites to be provided by the Contractor. These sites shall be approved by the Engineer as to suitability, appearance and site location. Locations that, in the opinion of the Engineer, will leave an unsightly appearance will not be approved.

2. BENCH MARK : '□' Chisled at the northeast corner of headwall; Storm sewer outlet in Cowskin Creek in Pawnee Prairie Park; Elevation = 116.52

MICHAEL E. LINDEBAK, P.E., CITY ENGINEER

RICHARD M. KHAN 9320 REGISTERED KANSAS PROFESSIONAL ENGINEER

MUNICIPAL ENGINEERS
Civil Engineers & Land Surveyors
324 Lewis, Suite 201
Wichita, Kansas 67211

TITLE SHEET

SCALE:	APPROVED BY:	DRAWN BY
DATE:		REVISED
		DRAWING NUMBER 1 OF 2

FILMED FROM THE BEST AVAILABLE COPY

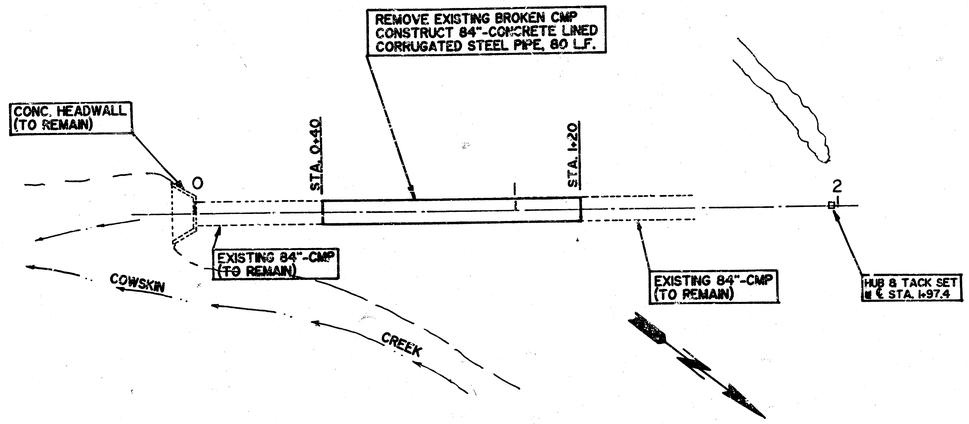

NOTE : THE NEW 84"-CONC. LINED CORRUGATED STEEL PIPE SHALL BE JOINED WITH EXISTING 84"-CMP BY USING A 2' WIDE, 16 GA., GALVANIZED SHEET WITH DOUBLE HARNESS AND BOLTS IN ACCORDANCE WITH PIPE MANUFACTURER'S INSTRUCTIONS.

SCALE:

PLAN: 1"=20'

PROFILE:
1"=20' (H), 1"=5' (V)

PROFILE

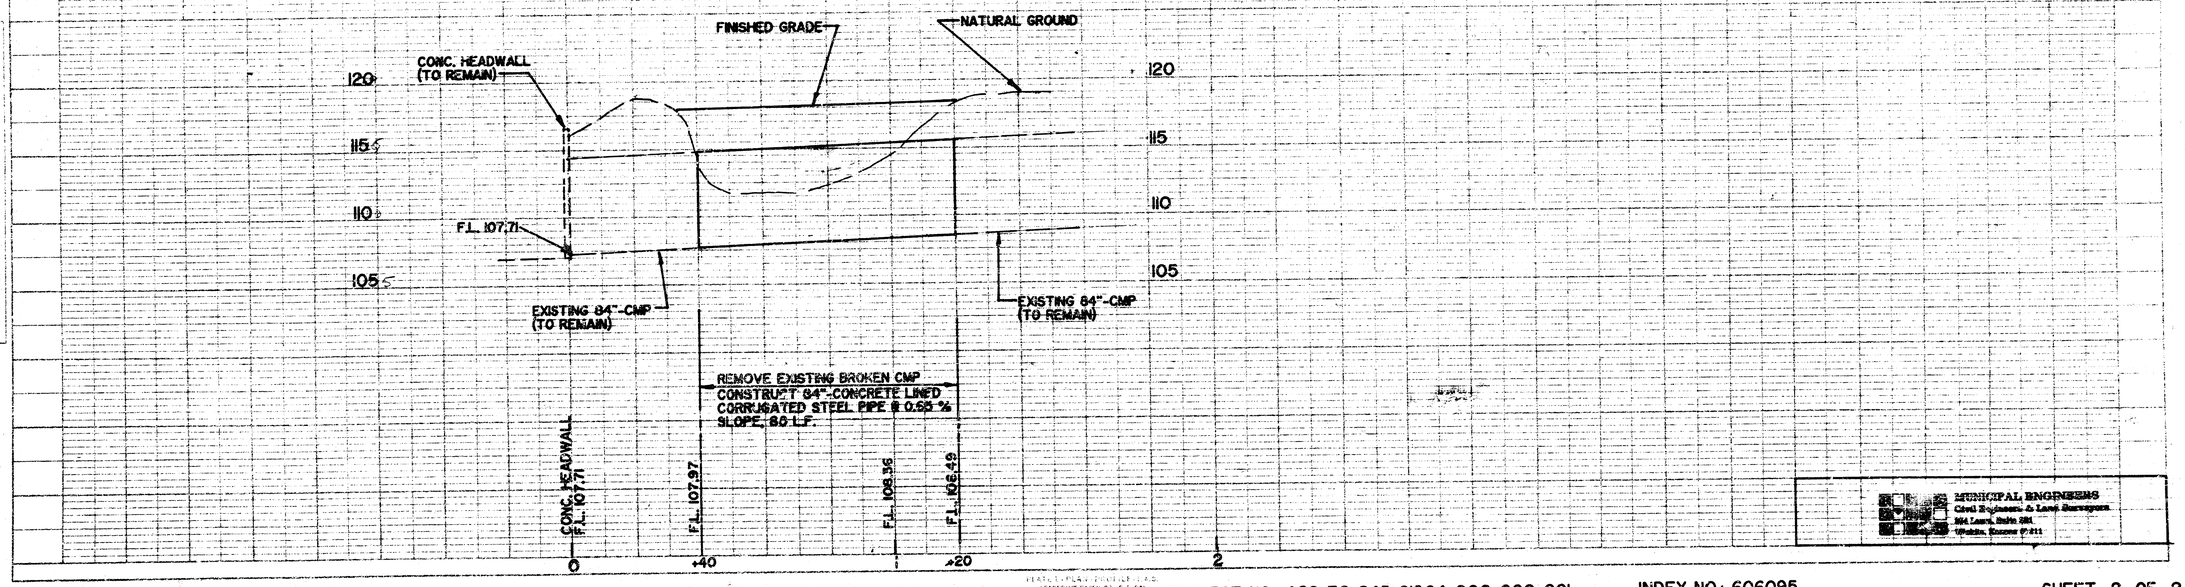

MUNICIPAL ENGINEERS
Civil Engineers & Land Surveyors
[illegible]

STORM SEWER IMPROVEMENTS EAST OF CARWOOD AND MAY PROJECT NO.: 468-76-245-81904-000-000-001 INDEX NO.: 606095 SHEET 2 OF 2

FILMED FROM THE BEST AVAILABLE COPY